CERTIFICATE OF SURVEY
GOVT. LOT 1, SEC. 6
T.133 N., R.30 W.

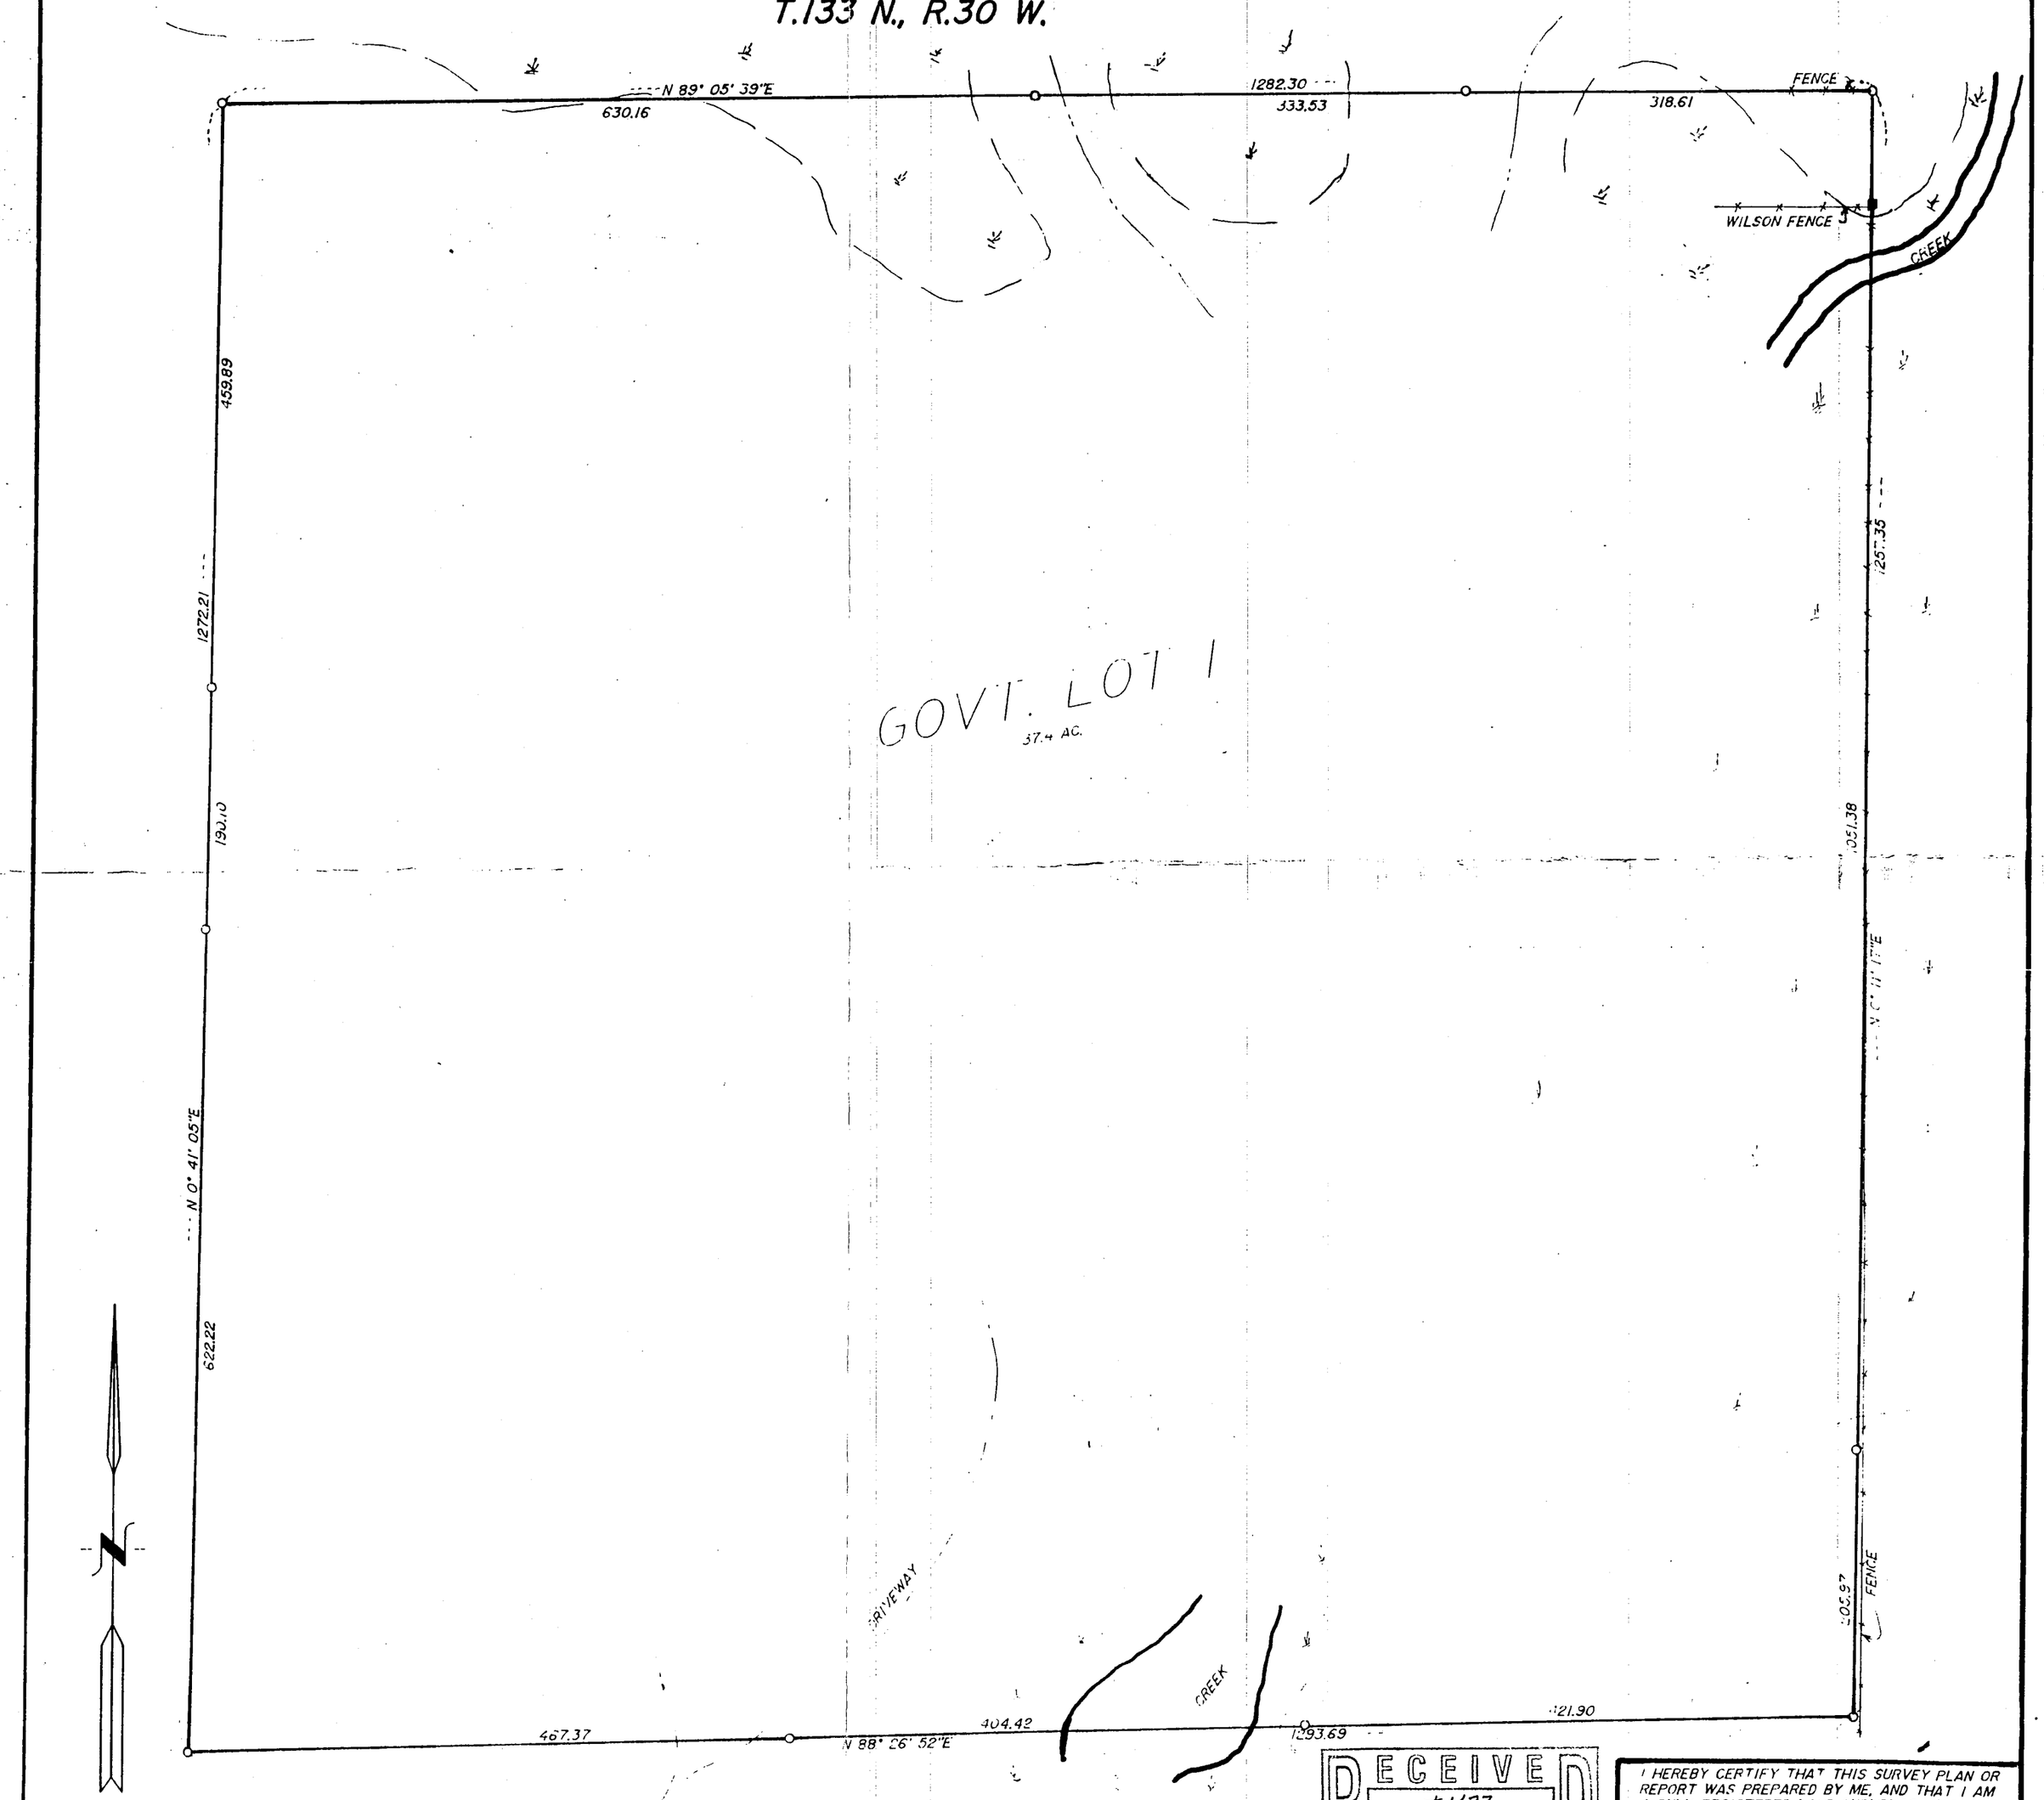

SCALE 1"= 100'
O=IRON PIPE MONUMENT ESTABLISHED
≋=LOW WET AREA

URO SURVEYING, HACKENSACK, MINN. 56452, TELE. No. 218-575-6697

RECEIVED
#1423
JAN - 8 2002
GL 1 6/133/30
COUNTY SURVEYOR

I HEREBY CERTIFY THAT THIS SURVEY PLAN OR REPORT WAS PREPARED BY ME, AND THAT I AM A DULY REGISTERED LAND SURVEYOR UNDER THE LAWS OF THE STATE OF MINNESOTA.

Wyatt L. Uro

DATE 6-21-91 REG. No. 11395

37.7 Acres · Richard Dean