CERTIFICATE OF SURVEY

PART OF GOVERNMENT LOT 1, SECTION 35, TOWNSHIP 142 NORTH, RANGE 31 WEST, CASS COUNTY, MINNESOTA

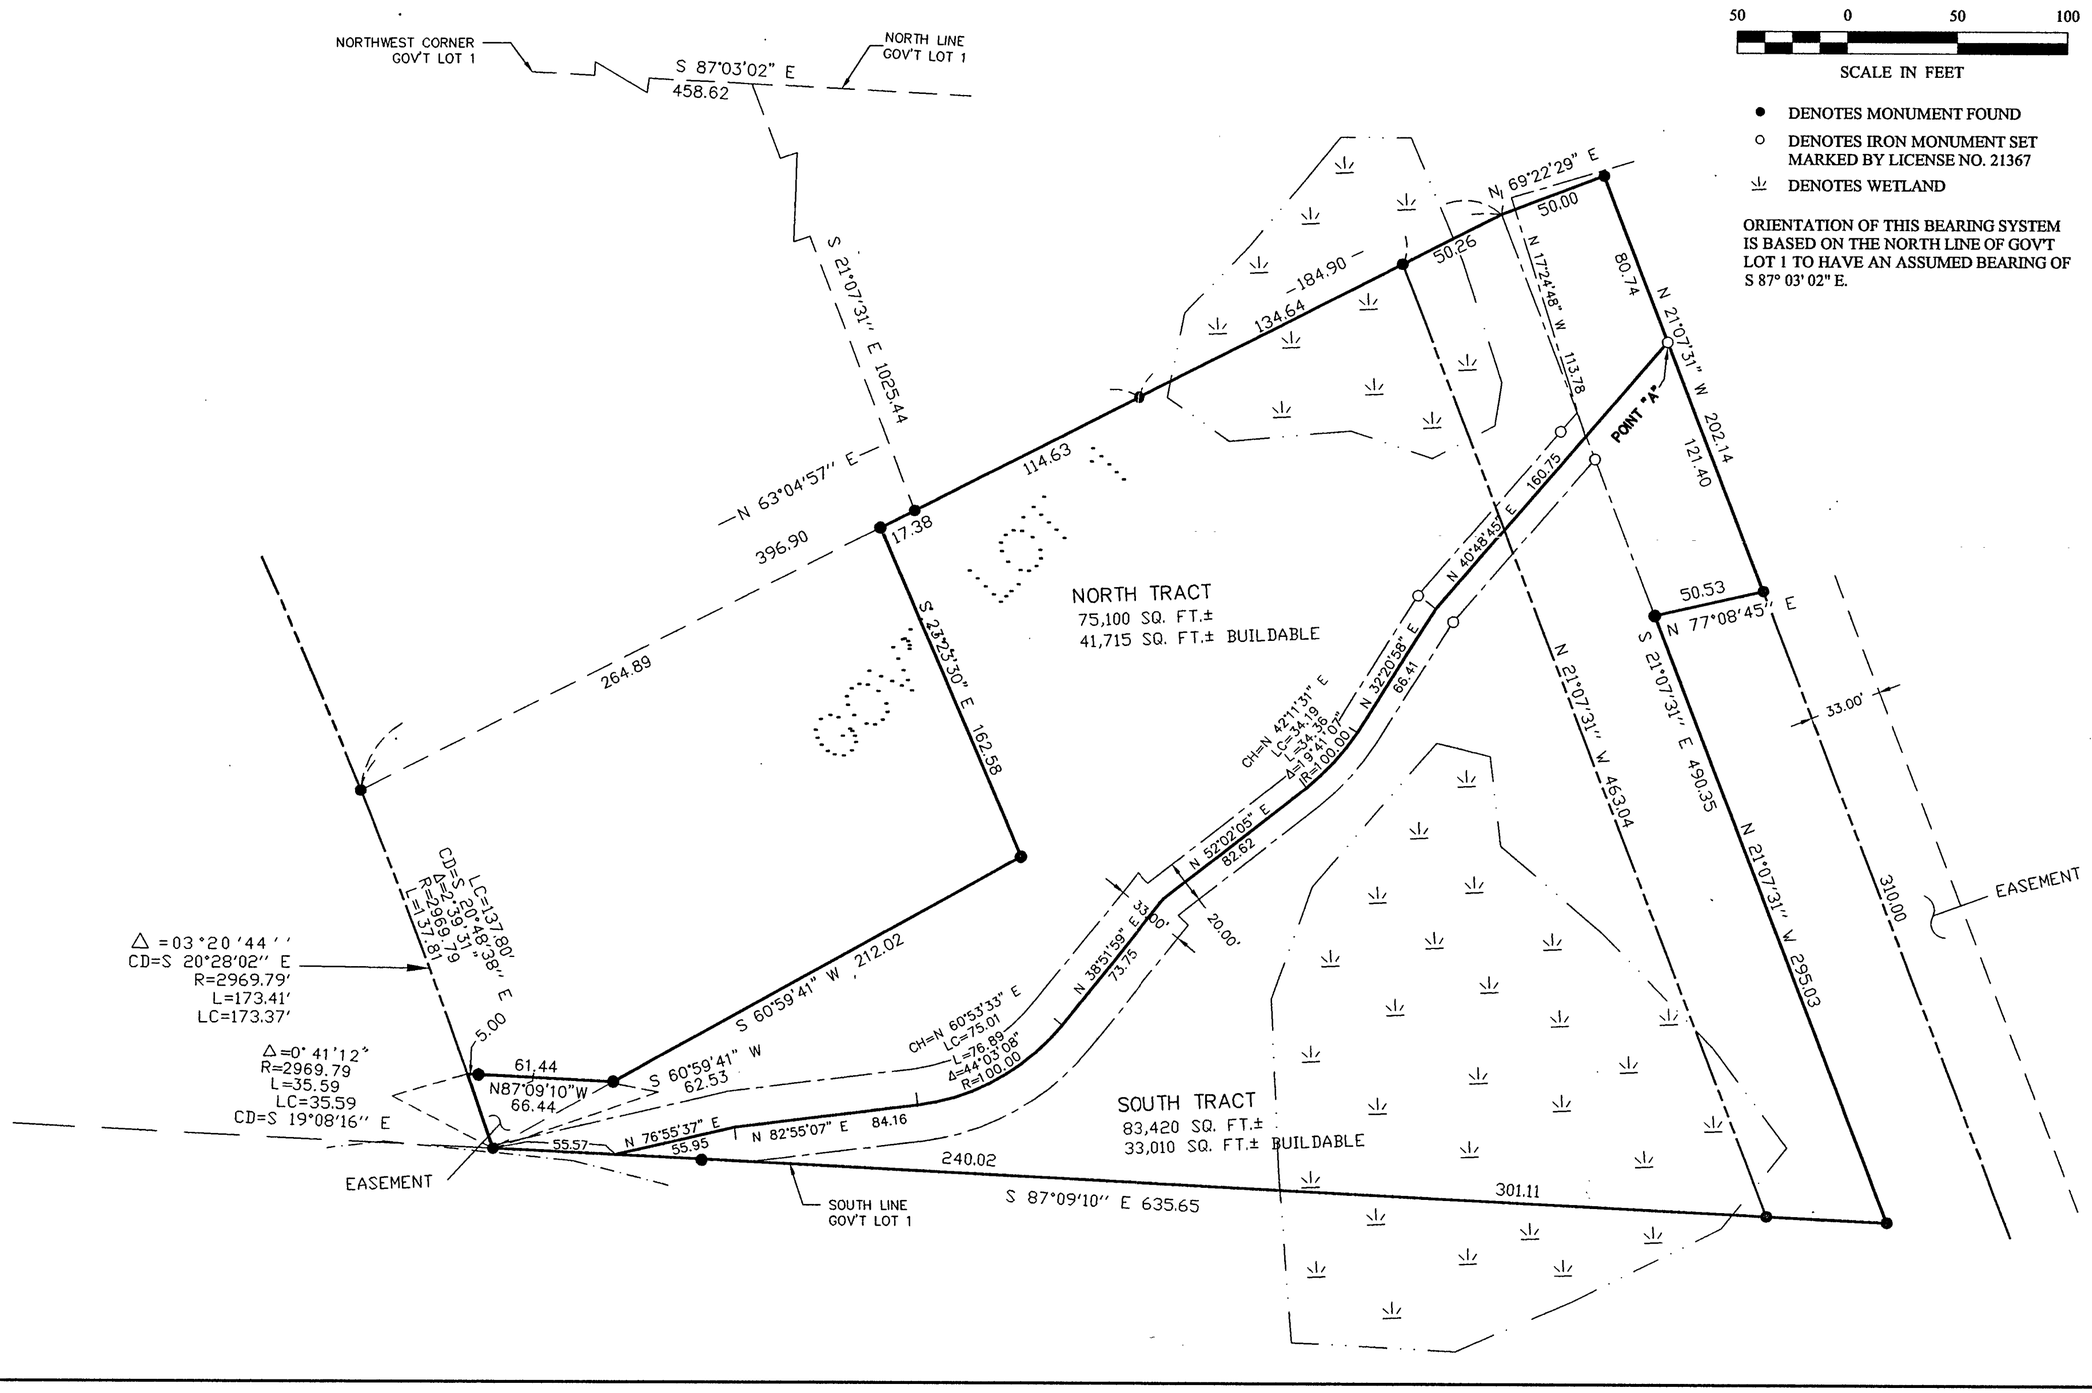

N

50 0 50 100

SCALE IN FEET

- ● DENOTES MONUMENT FOUND
- ○ DENOTES IRON MONUMENT SET MARKED BY LICENSE NO. 21367
- DENOTES WETLAND

ORIENTATION OF THIS BEARING SYSTEM IS BASED ON THE NORTH LINE OF GOV'T LOT 1 TO HAVE AN ASSUMED BEARING OF S 87° 03' 02" E.

Landecker & Associates, Inc.
Engineering · Surveying · Planning
Walker, MN 56484
Phone: 1-218-547-1296 Fax: 1-218-547-227

I HEREBY CERTIFY THAT THIS SURVEY, PLAN, SPECIFICATION, OR REPORT WAS PREPARED BY ME OR UNDER MY DIRECT SUPERVISION AND THAT I AM A DULY LICENSED PROFESSIONAL ENGINEER UNDER THE LAWS OF THE STATE OF MINNESOTA.

TERRY L. FREEMAN LIC. NO. 21367

DATE: 2/11/12

REVISIONS		
DATE	DESCRIPTION	BY

DATE: 2/11/12
SCALE: HORZ. 1"=50' VERT. NONE
COMPUTER: 002036-2
FIELD BOOK: BOOK PG.
FILE NO: 002036
PROJ. MGR. TLF
CHECKED BY: TLF
DRAWN BY: DRG

CERTIFICATE OF SURVEY

D.W. JONES
PO BOX 340
WALKER, MN. 56484

SHEET 1 OF 1