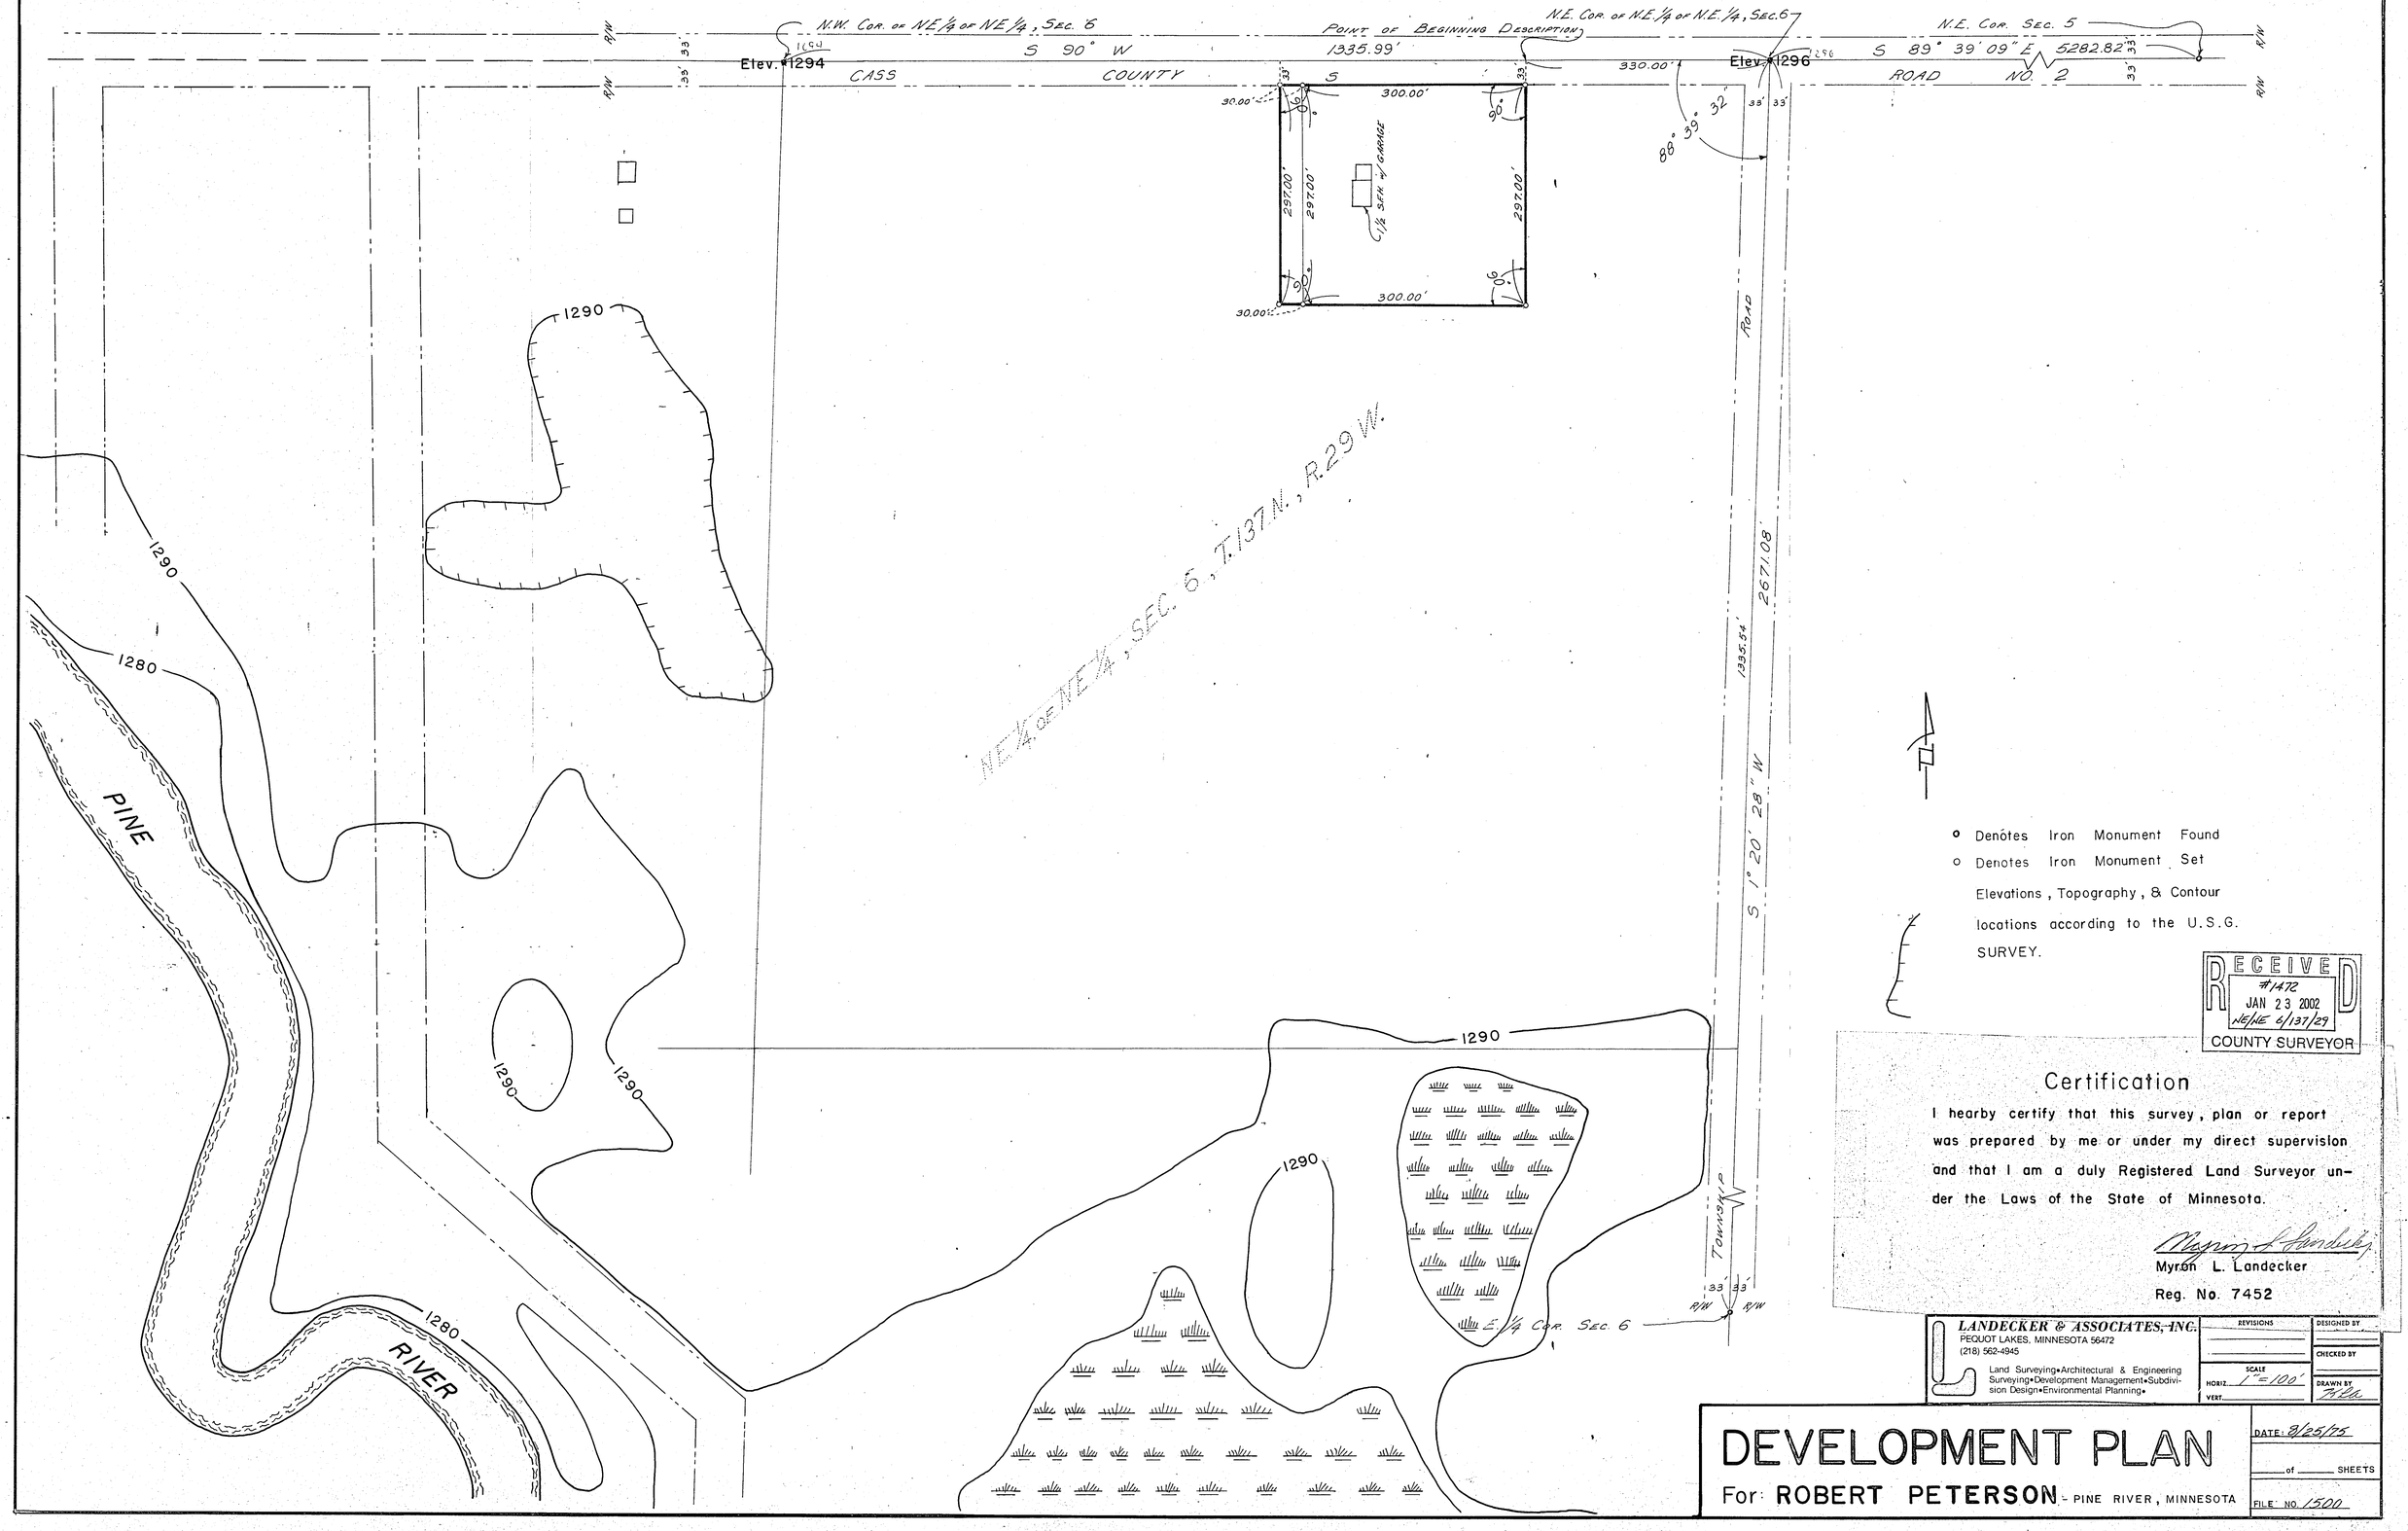

o Denotes Iron Monument Found

o Denotes Iron Monument Set

Elevations, Topography, & Contour locations according to the U.S.G. SURVEY.

RECEIVED
#1472
JAN 23 2002
NE/NE 6/137/29
COUNTY SURVEYOR

Certification

I hearby certify that this survey, plan or report was prepared by me or under my direct supervision and that I am a duly Registered Land Surveyor under the Laws of the State of Minnesota.

Myron L. Landecker

Myron L. Landecker
Reg. No. 7452

LANDECKER & ASSOCIATES, INC.
PEQUOT LAKES, MINNESOTA 56472
(218) 562-4945
Land Surveying•Architectural & Engineering
Surveying•Development Management•Subdivision Design•Environmental Planning•

REVISIONS
DESIGNED BY
CHECKED BY
SCALE HORIZ. 1" = 100'
VERT.
DRAWN BY

DEVELOPMENT PLAN

For: ROBERT PETERSON - PINE RIVER, MINNESOTA

DATE: 8/25/75
___ of ___ SHEETS
FILE NO. 1500