CERTIFICATE OF SURVEY

PART OF GOVERNMENT LOT 1 & 2,
SECTION 14, TOWNSHIP 140 NORTH, RANGE 31 WEST,
CASS COUNTY, MINNESOTA

N

60 0 60 120

SCALE IN FEET

● DENOTES MONUMENT FOUND

○ DENOTES IRON MONUMENT SET MARKED BY LICENSE NO. 21367

ORIENTATION OF THIS BEARING SYSTEM IS BASED ON THE NORTH LINE OF GOV'T LOT 2 TO HAVE AN ASSUMED BEARING OF N 89° 58' 12" E.

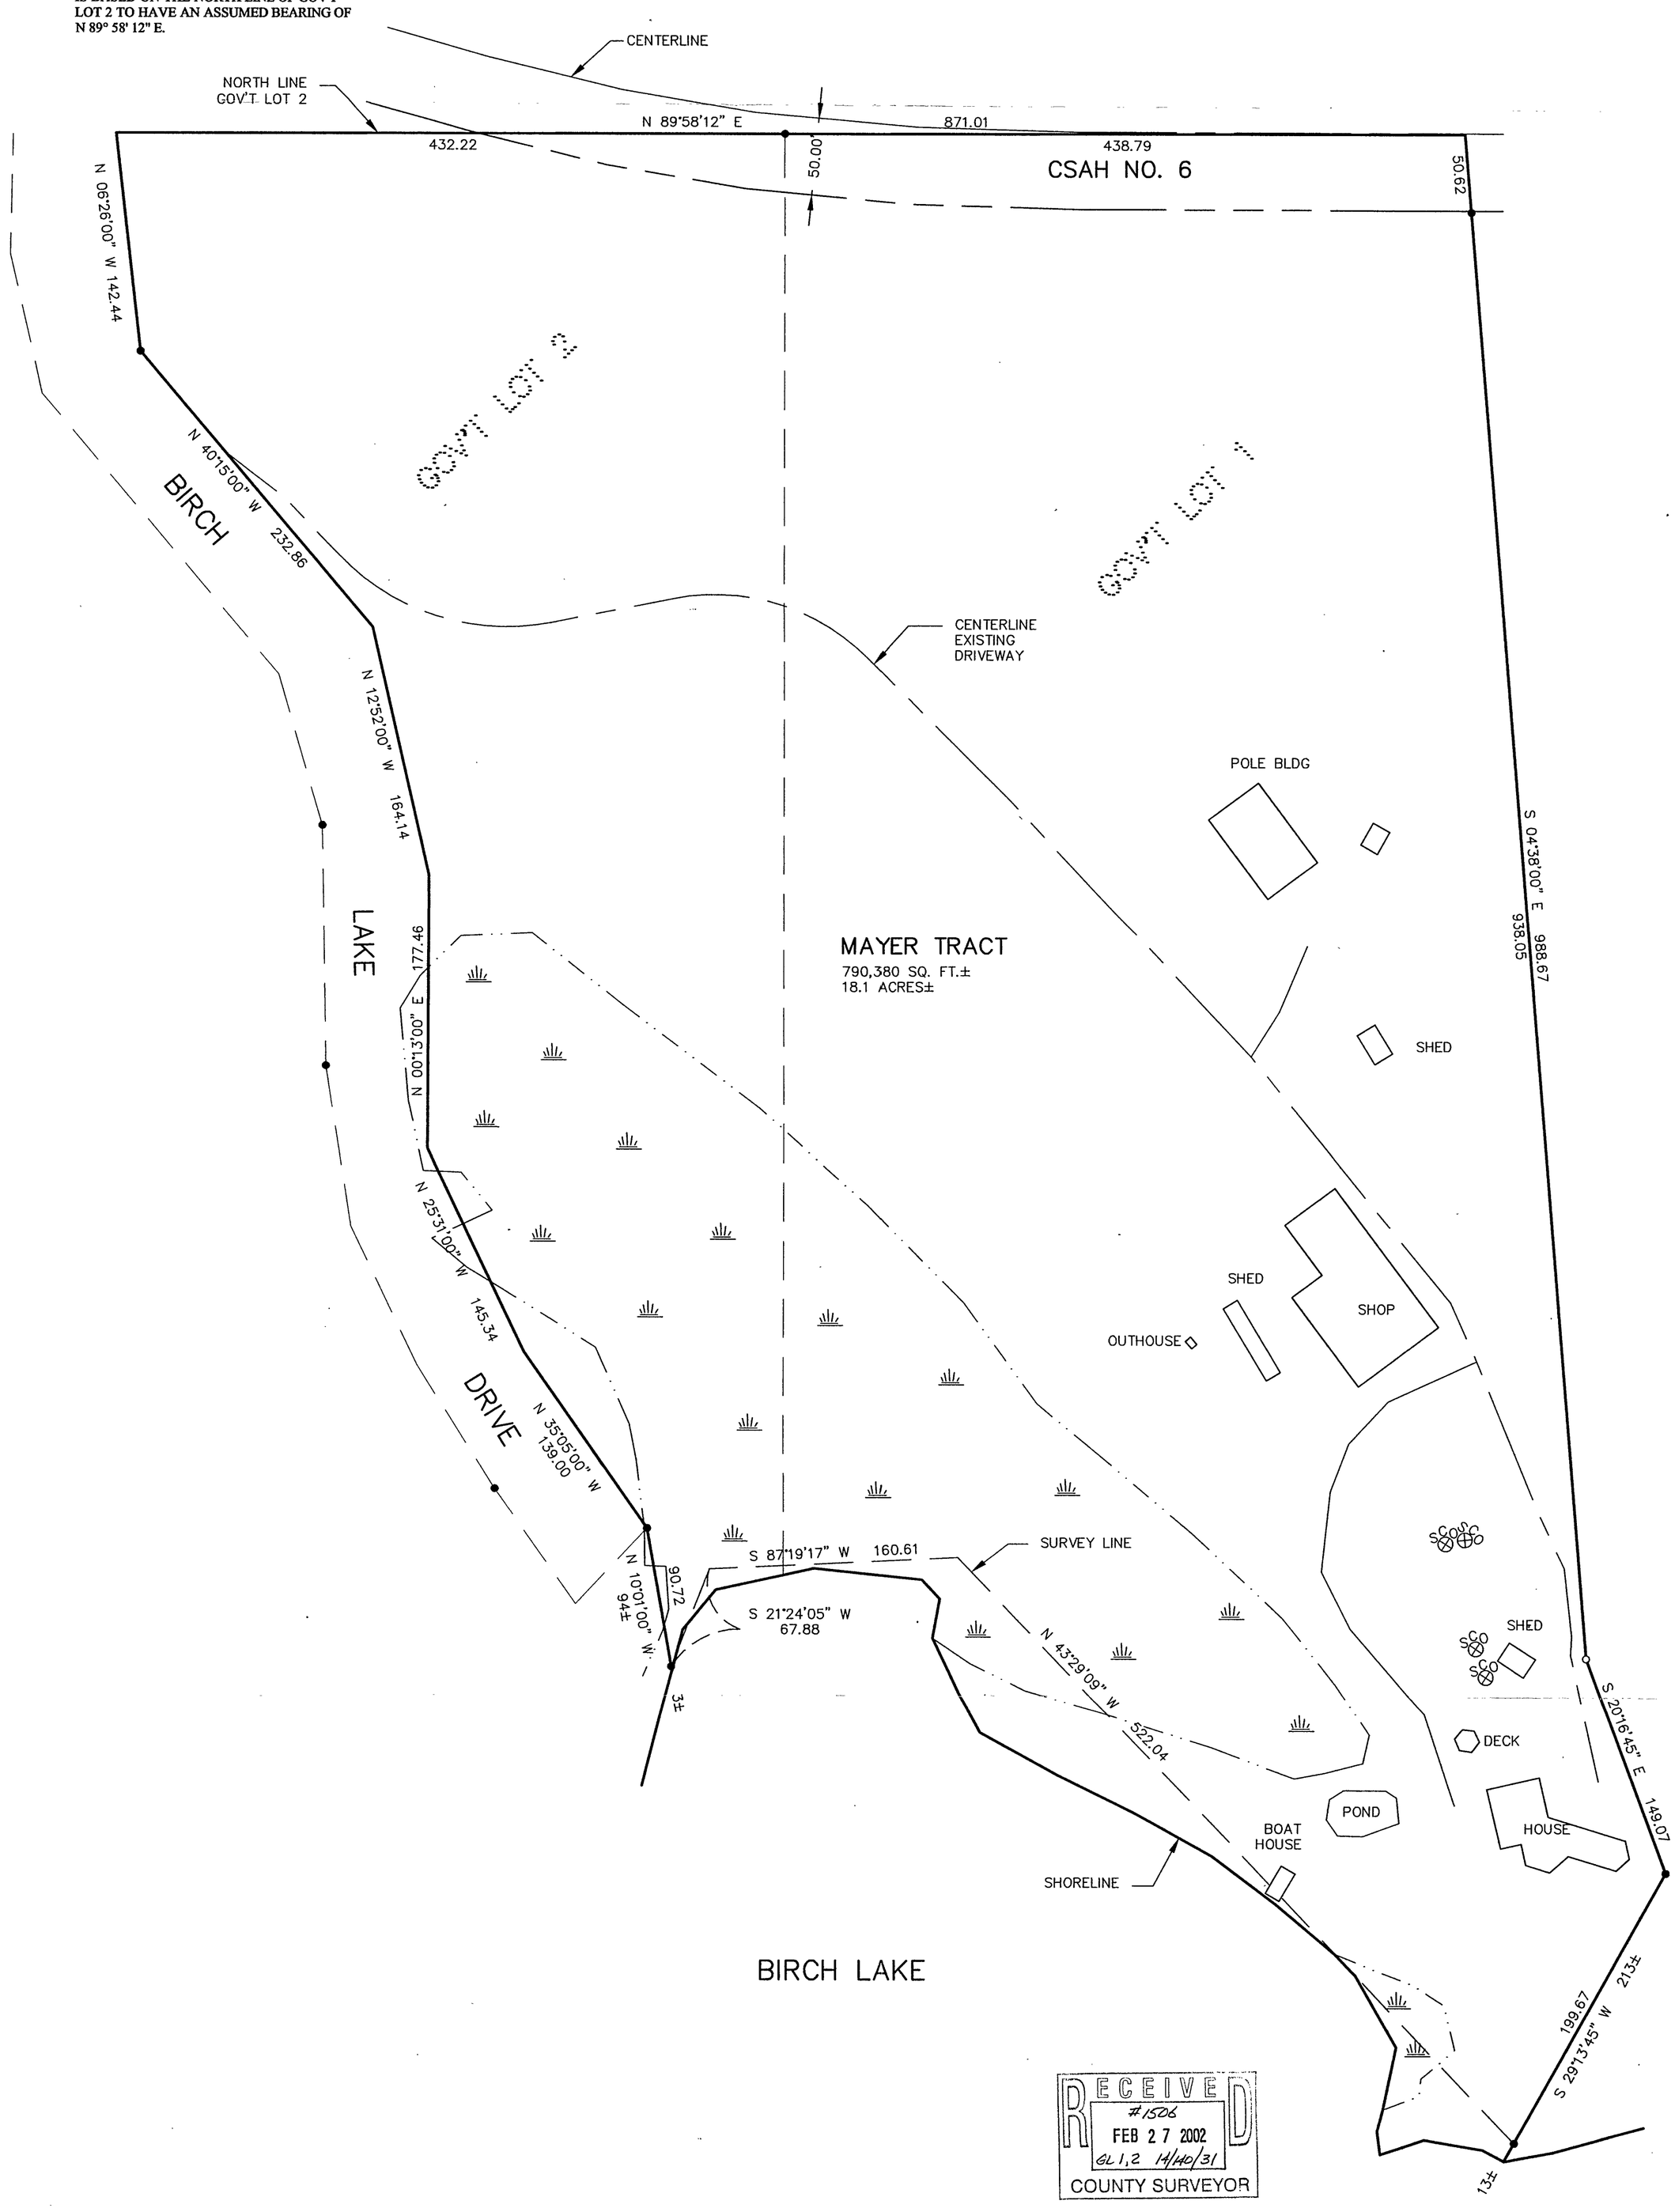

RECEIVED
#1506
FEB 27 2002
GL 1,2 14/40/31
COUNTY SURVEYOR

SHEET 1 OF 1	CERTIFICATE OF SURVEY	PROJ. MGR. TLF	COMPUTER: 012247	DATE: 2/19/02	REVISIONS: DATE / DESCRIPTION / BY	I HEREBY CERTIFY THAT THIS SURVEY, PLAN, SPECIFICATION, OR REPORT WAS PREPARED BY ME OR UNDER MY DIRECT SUPERVISION AND THAT I AM A DULY LICENSED PROFESSIONAL ENGINEER OR LAND SURVEYOR UNDER THE LAWS OF THE STATE OF MINNESOTA.	Landecker & Associates, Inc. Engineering · Surveying · Planning
	CHARLES & JOYCE MAYER 3984 BUTTERNUT TRAIL NW HACKENSACK, MN. 56452	CHECKED BY: TLF	FIELD BOOK: BOOK 178 PG. 64	SCALE: HORZ. 1"=60'		TERRY L. FREEMAN DATE 2/19/02 LIC. NO. 21367	Walker, MN 56484 Phone: 1-218-547-1296 Fax: 1-218-547-2272
		DRAWN BY: DRG	FILE NO: 012247	VERT. NONE			