CERTIFICATE OF SURVEY

PART OF THE SOUTHEAST QUARTER OF NORTHWEST QUARTER AND GOVERNMENT LOT 2,
SECTION 35, TOWNSHIP 142 NORTH, RANGE 31 WEST,
CASS COUNTY, MINNESOTA

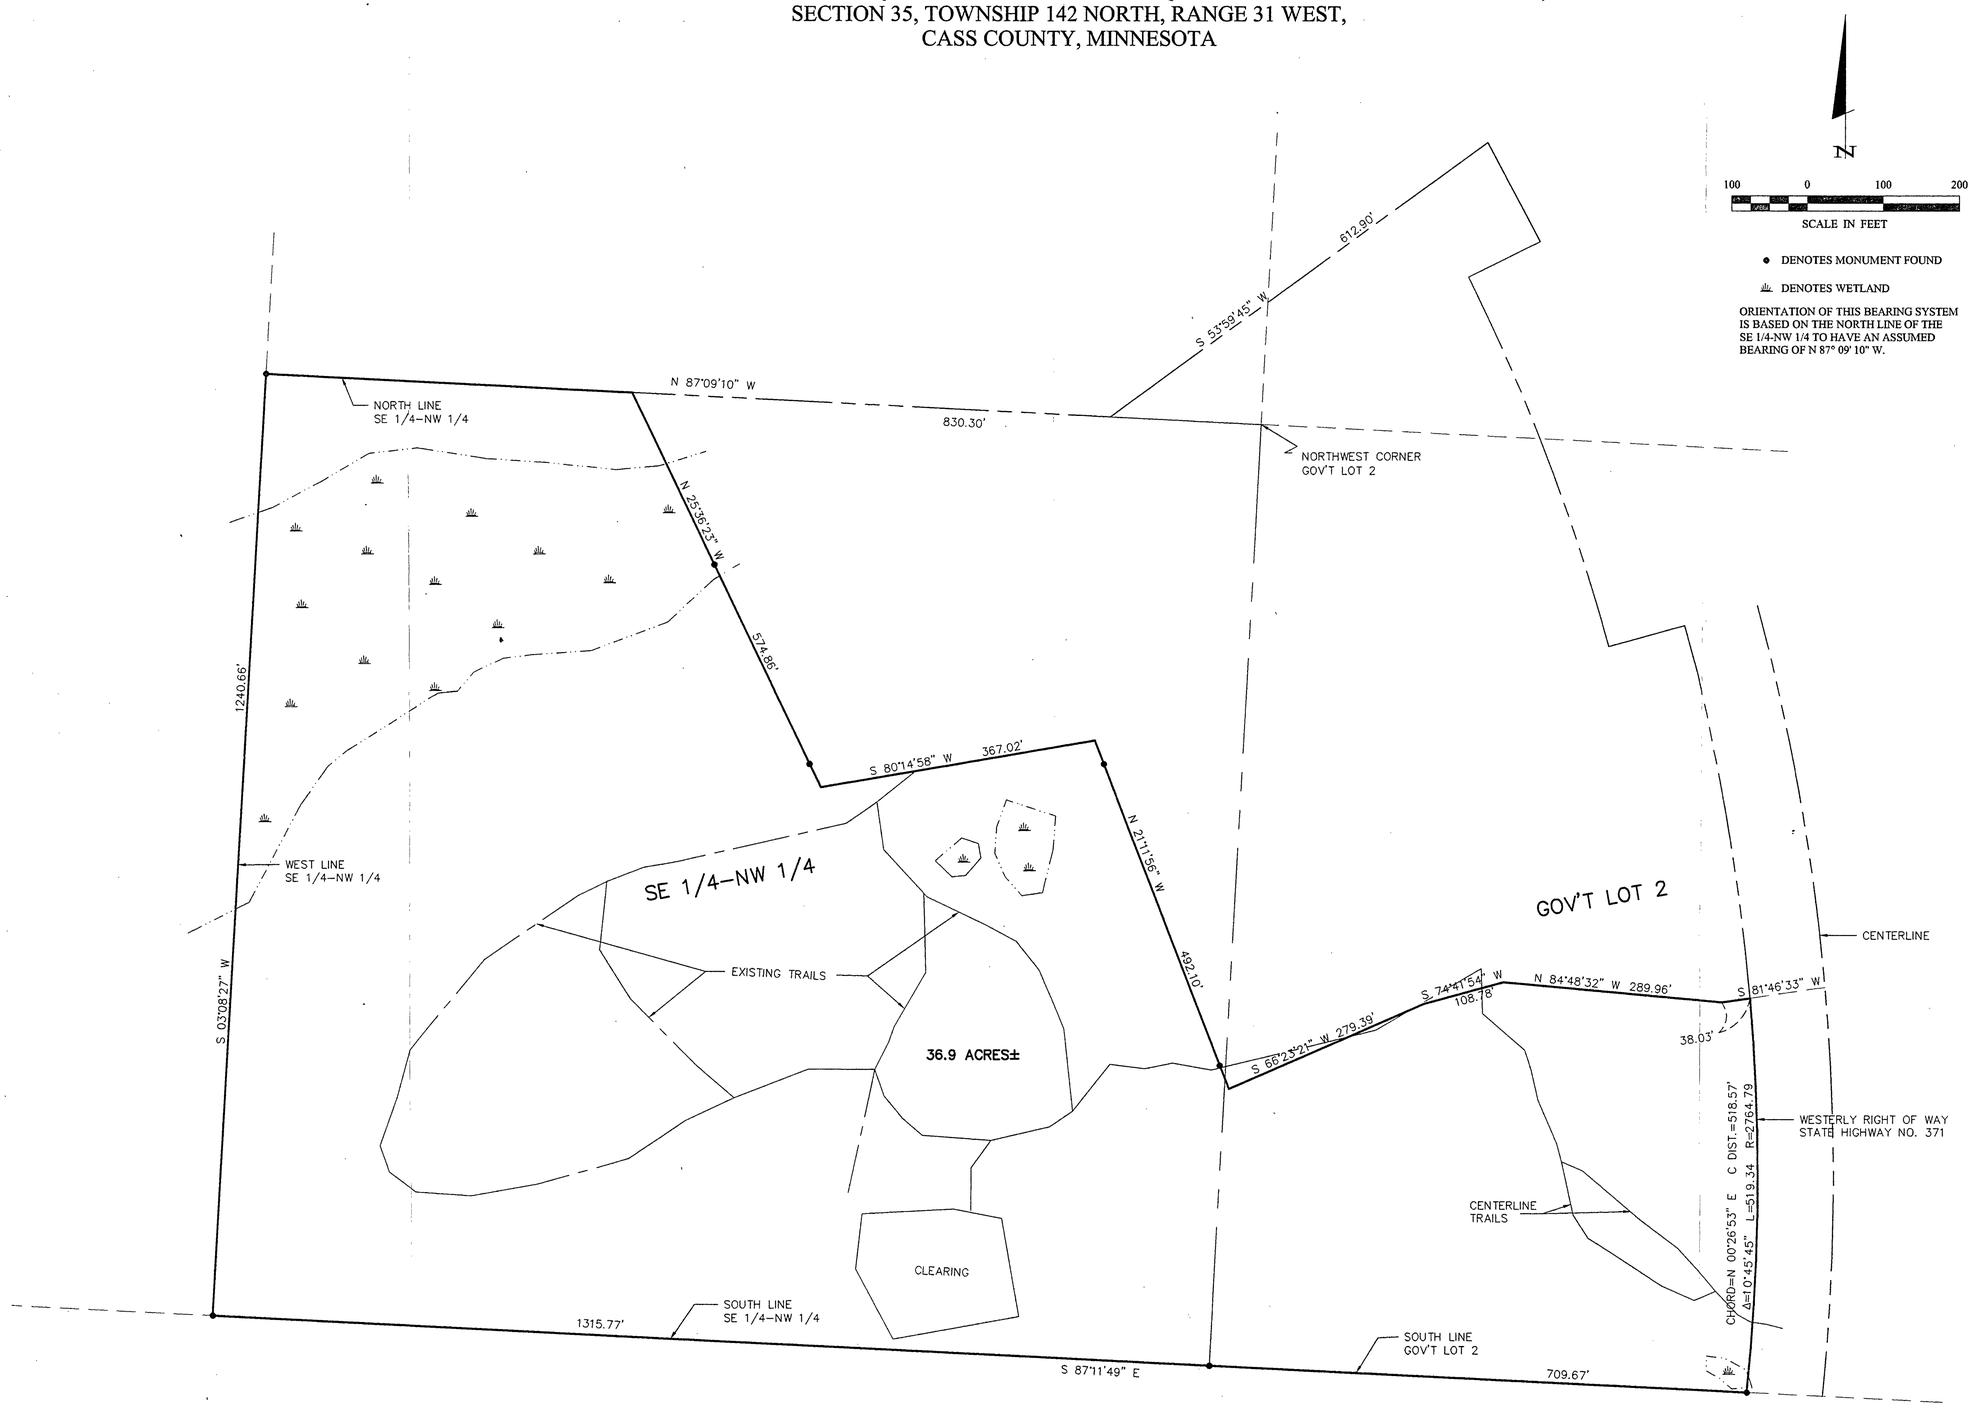

RECEIVED
#950
MAR 1 2002
8:25 AM 35/42/31
COUNTY SURVEYOR

Landecker & Associates, Inc.
Engineering - Surveying - Planning
Walker, MN 56484
Phone: 1-218-547-1306 Fax: 1-218-547-2272

I HEREBY CERTIFY THAT THIS SURVEY, PLAN, SPECIFICATION, OR REPORT WAS PREPARED BY ME OR UNDER MY DIRECT SUPERVISION AND THAT I AM A DULY REGISTERED PROFESSIONAL ENGINEER UNDER THE LAWS OF THE STATE OF MINNESOTA.

JERRY L. FREEMAN LIC. NO. 21367

DATE 8/28/12

REVISIONS		
DATE	DESCRIPTION	BY

PROJ. MGR. TLF	COMPUTER: 022020	DATE: 8/28/12	
CHECKED BY: TLF	FIELD BOOK: BOOK 179 PG. 20	SCALE: HORZ. 1"=100'	VERT. NONE
DRAWN BY: DRG	FILE NO: 022020		

CERTIFICATE OF SURVEY

KORY NELSON
P.O. BOX 1064
WALKER, MN 56484

SHEET 1 OF 1