CERTIFICATE OF SURVEY

PART OF GOVERNMENT LOTS 1 & 2, SECTION 16, TOWNSHIP 142 NORTH, RANGE 31 WEST, CASS COUNTY, MINNESOTA

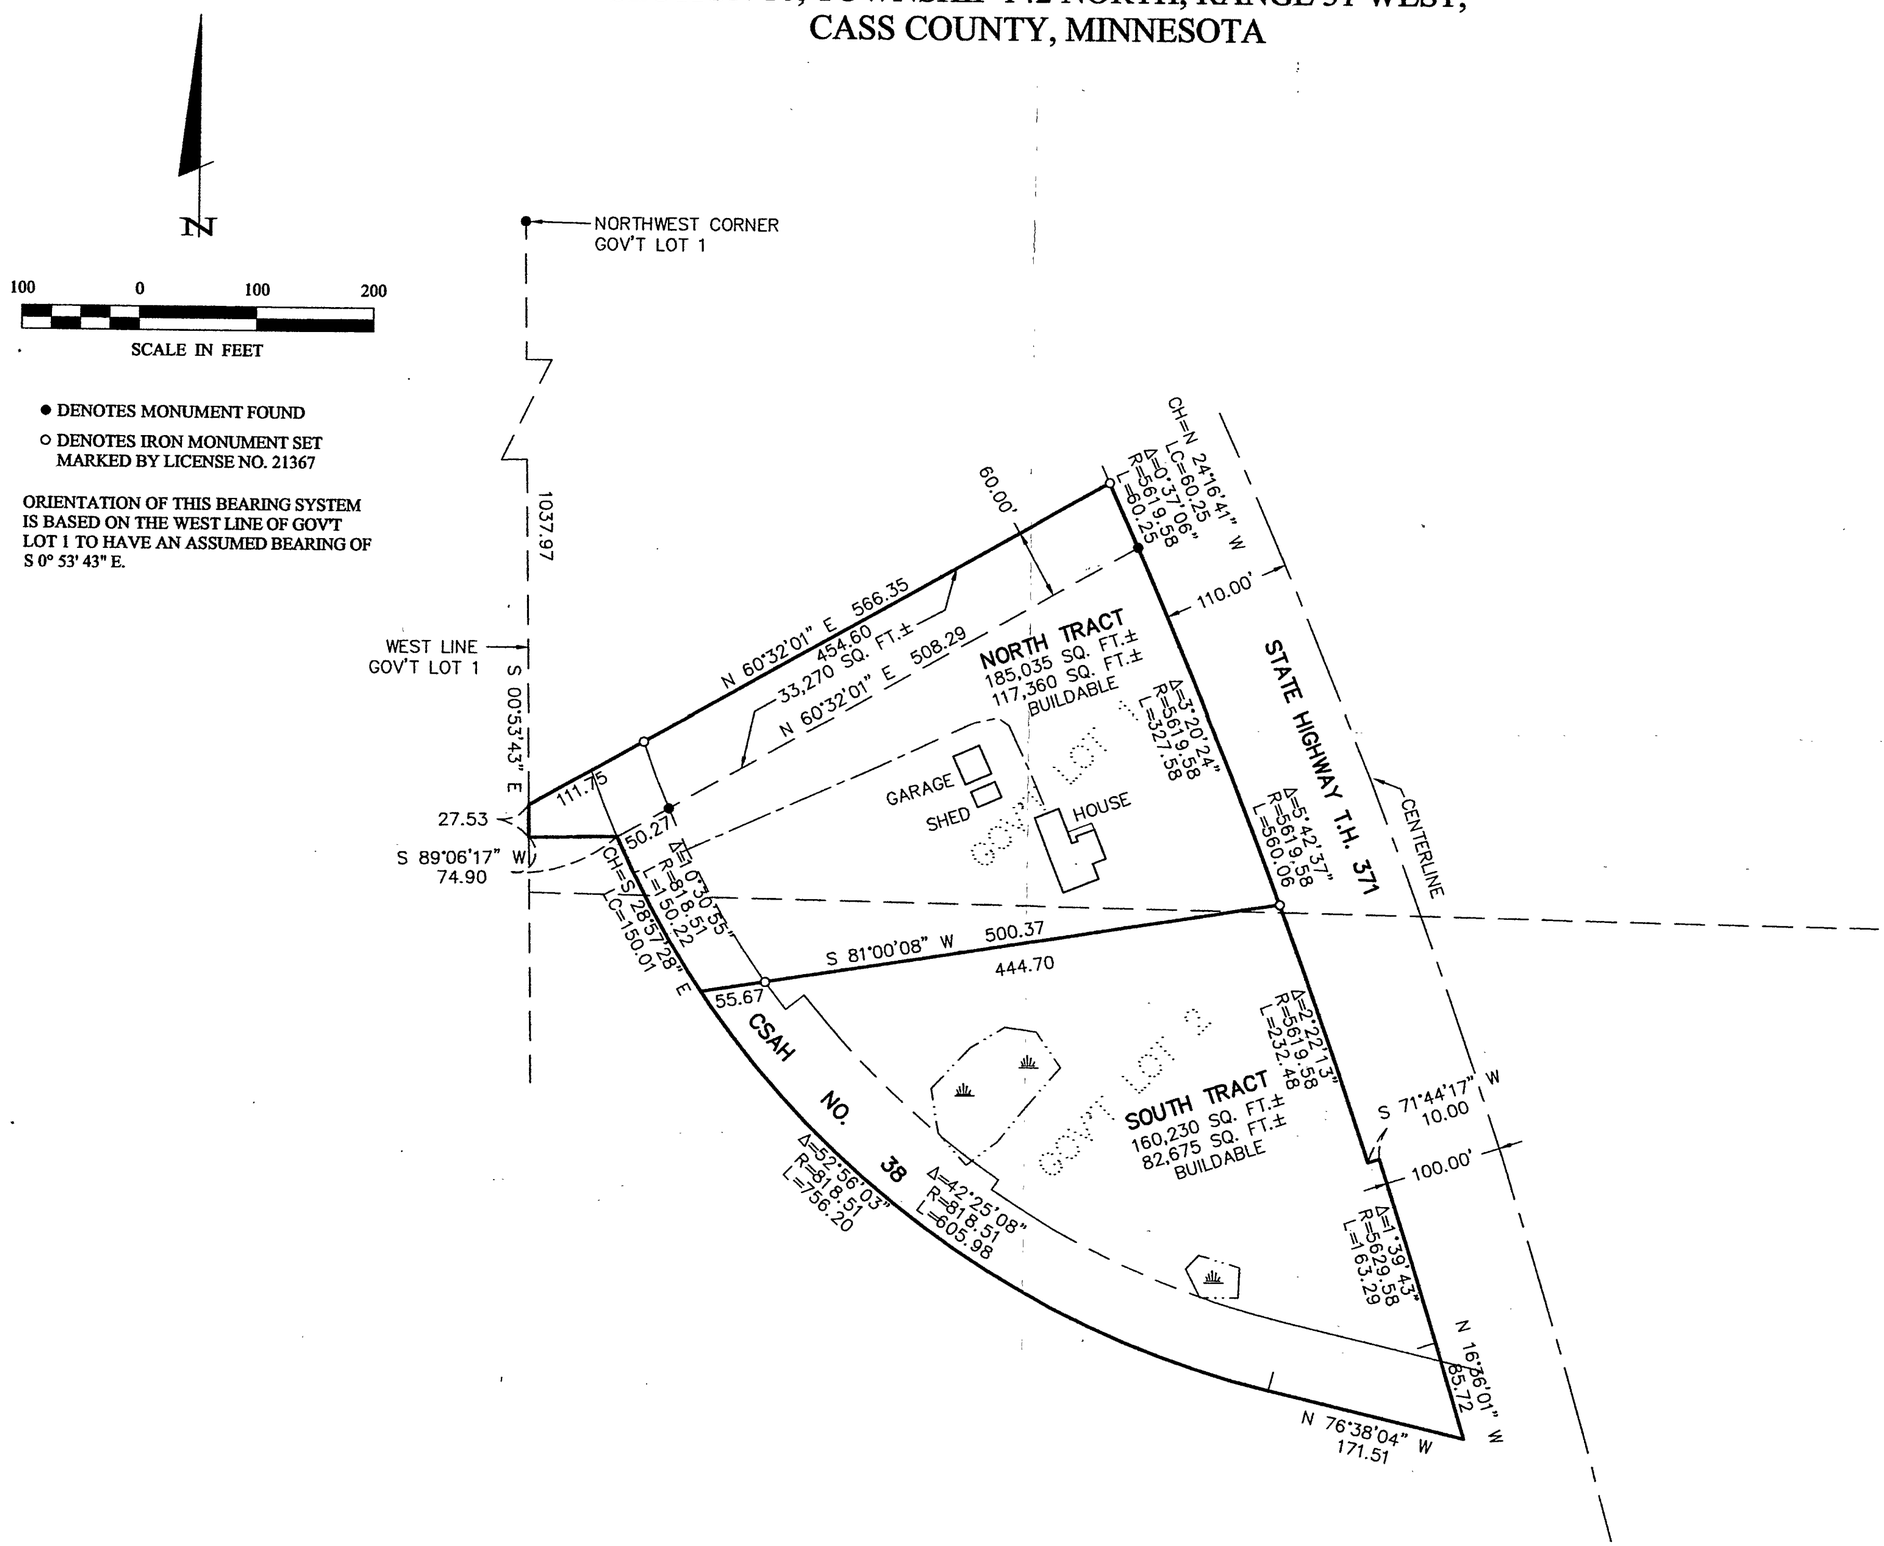

● DENOTES MONUMENT FOUND

○ DENOTES IRON MONUMENT SET MARKED BY LICENSE NO. 21367

ORIENTATION OF THIS BEARING SYSTEM IS BASED ON THE WEST LINE OF GOV'T LOT 1 TO HAVE AN ASSUMED BEARING OF S 0° 53' 43" E.

RECEIVED
#1595
JUL - 1 2002
GL 1,2 16/142/31
COUNTY SURVEYOR

Landecker & Associates, Inc.
Engineering · Surveying · Planning
Walker, MN 56484
Phone: 1-218-547-1296 Fax: 1-218-547-2272

I HEREBY CERTIFY THAT THIS SURVEY, PLAN, SPECIFICATION, OR REPORT WAS PREPARED BY ME OR UNDER MY DIRECT SUPERVISION AND THAT I AM A DULY LICENSED PROFESSIONAL ENGINEER OR LAND SURVEYOR UNDER THE LAWS OF THE STATE OF MINNESOTA.

TERRY L. FREEMAN
DATE 6/19/02 LIC. NO. 21367

REVISIONS		
DESCRIPTION	DATE	BY

DATE: 6/19/02
SCALE: HORZ. 1"=100' VERT. NONE

PROJ. MGR. DRG	COMPUTER: 022070
CHECKED BY: TLF	FIELD BOOK: BOOK 181 Pg. 3
DRAWN BY: DRG	FILE NO: 022070

CERTIFICATE OF SURVEY

DALE BOIE
PO BOX 1360
WALKER, MN. 56484

SHEET 1 OF 1