CERTIFICATE OF SURVEY

LOT 7, BLOCK ONE, SEVEN PINES,
SECTION 2, TOWNSHIP 141 NORTH, RANGE 31 WEST,
CASS COUNTY, MINNESOTA

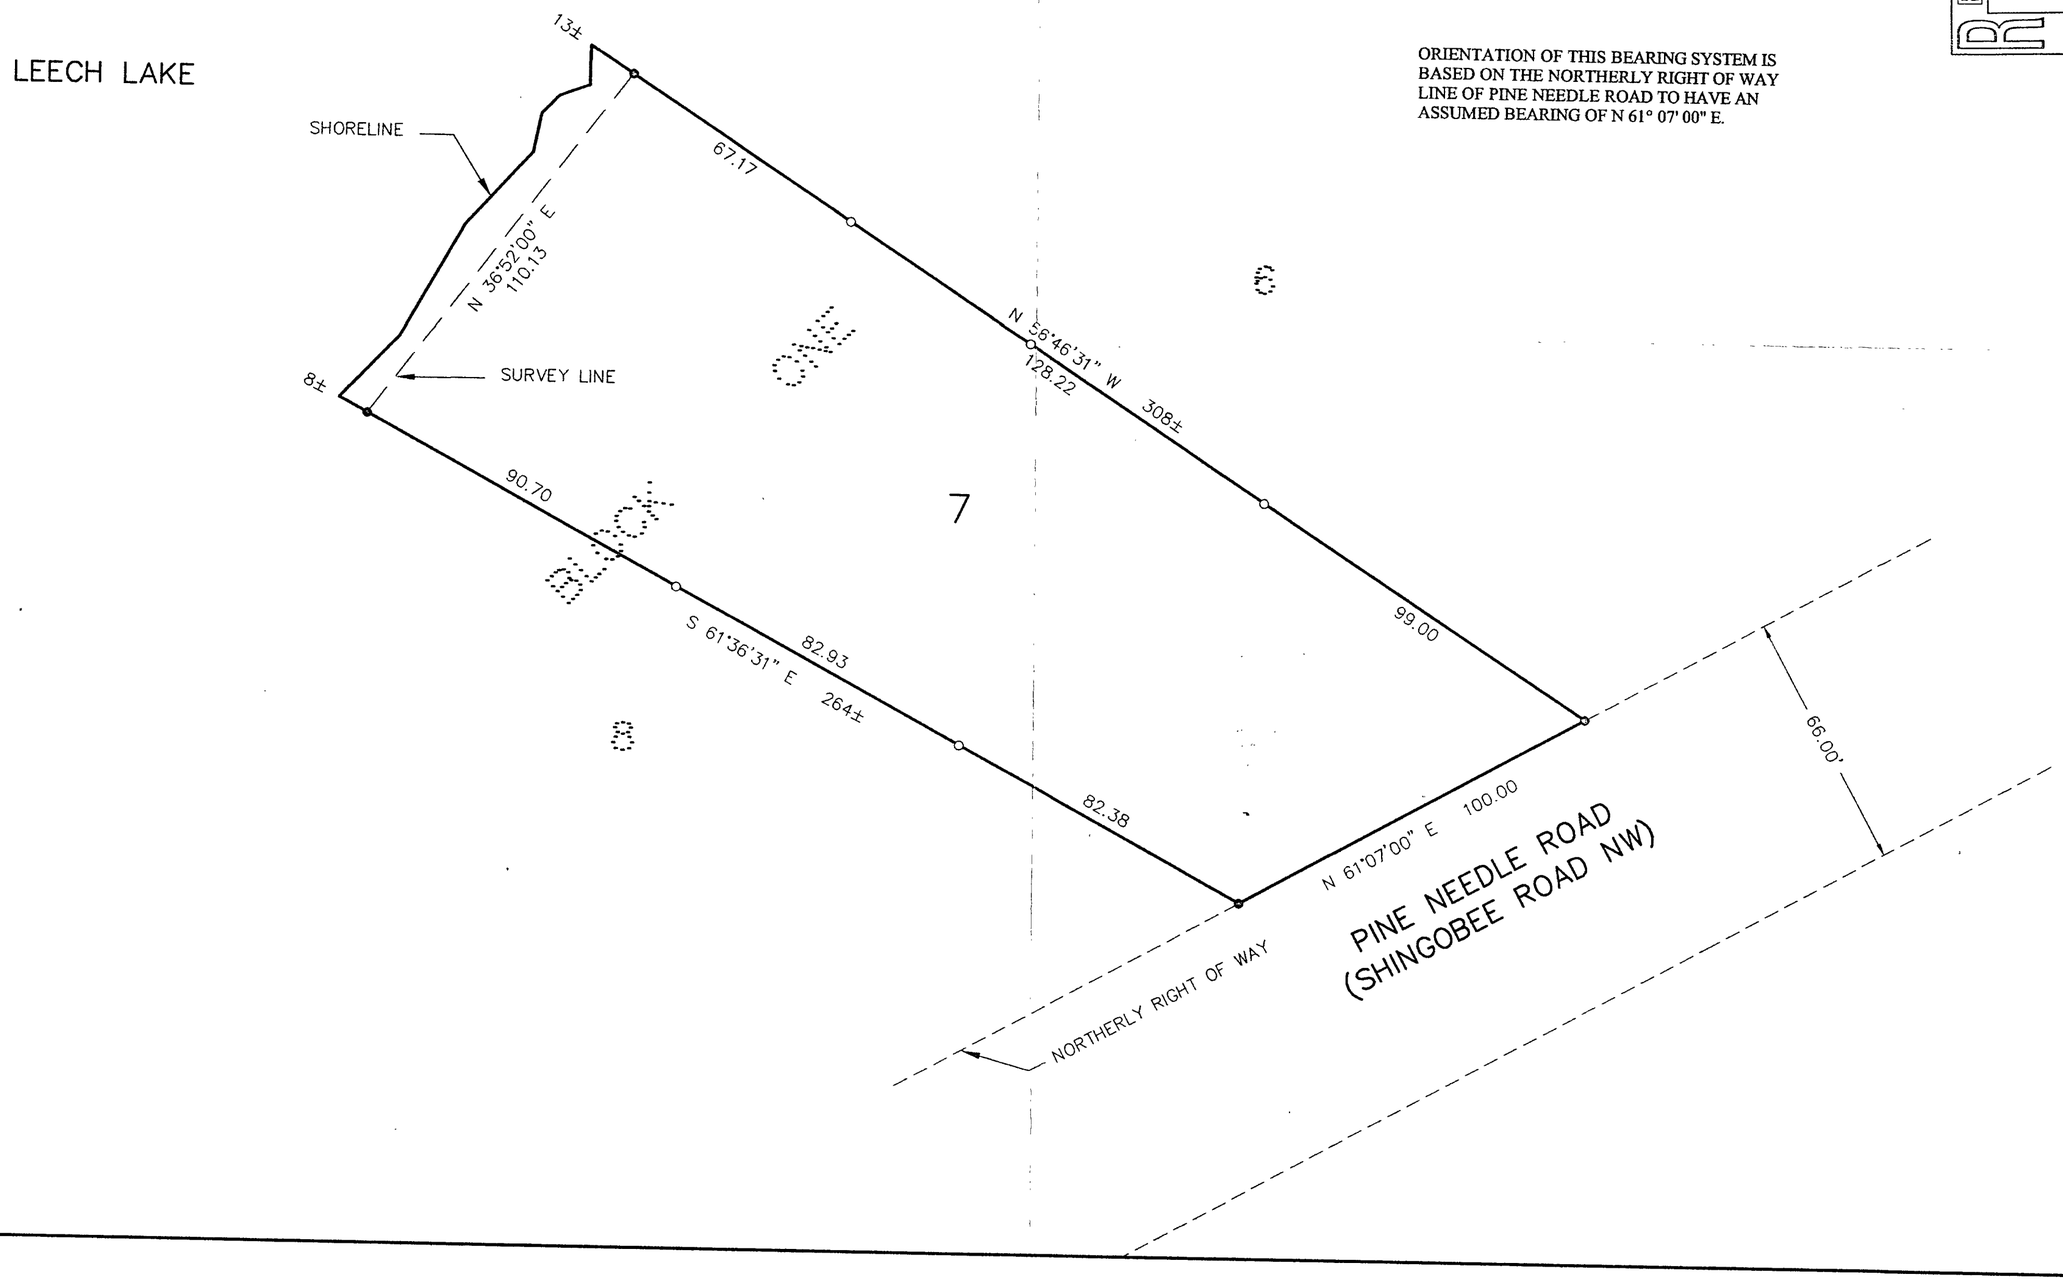

N

30 0 30 60

SCALE IN FEET

- ● DENOTES MONUMENT FOUND
- ○ DENOTES IRON MONUMENT SET MARKED BY LICENSE NO. 21367

ORIENTATION OF THIS BEARING SYSTEM IS BASED ON THE NORTHERLY RIGHT OF WAY LINE OF PINE NEEDLE ROAD TO HAVE AN ASSUMED BEARING OF N 61° 07' 00" E.

RECEIVED
#1620
JUL 31 2002
2/141/31
COUNTY SURVEYOR

Landecker & Associates, Inc.
Engineering · Surveying · Planning
Walker, MN 56484
Phone: 1-218-547-1296 Fax: 1-218-547-2272

I HEREBY CERTIFY THAT THIS SURVEY, PLAN, SPECIFICATION, OR REPORT WAS PREPARED BY ME OR UNDER MY DIRECT SUPERVISION AND THAT I AM A DULY LICENSED PROFESSIONAL ENGINEER OR LAND SURVEYOR UNDER THE LAWS OF THE STATE OF MINNESOTA

Terry L. Freeman
DATE 7/22/02 LIC. NO. 21367

REVISIONS		
DESCRIPTION	DATE	BY

CERTIFICATE OF SURVEY

DAVID STARK
17025 KINGS PLACE
LAKEVILLE, 55044

PROJ. MGR.	COMPUTER:	DATE: 7/22/02
TLF	022147	
CHECKED BY:	FIELD BOOK:	SCALE:
TLF	BOOK 185 PG. 5	HORZ. 1"=30'
DRAWN BY:	FILE NO:	VERT. NONE
ORG	022147	

SHEET 1 OF 1