CERTIFICATE OF SURVEY

LINE BETWEEN LOT 4 AND LOT 5, BLOCK THREE,
AUDITOR'S PLAT OF ROCKY POINT

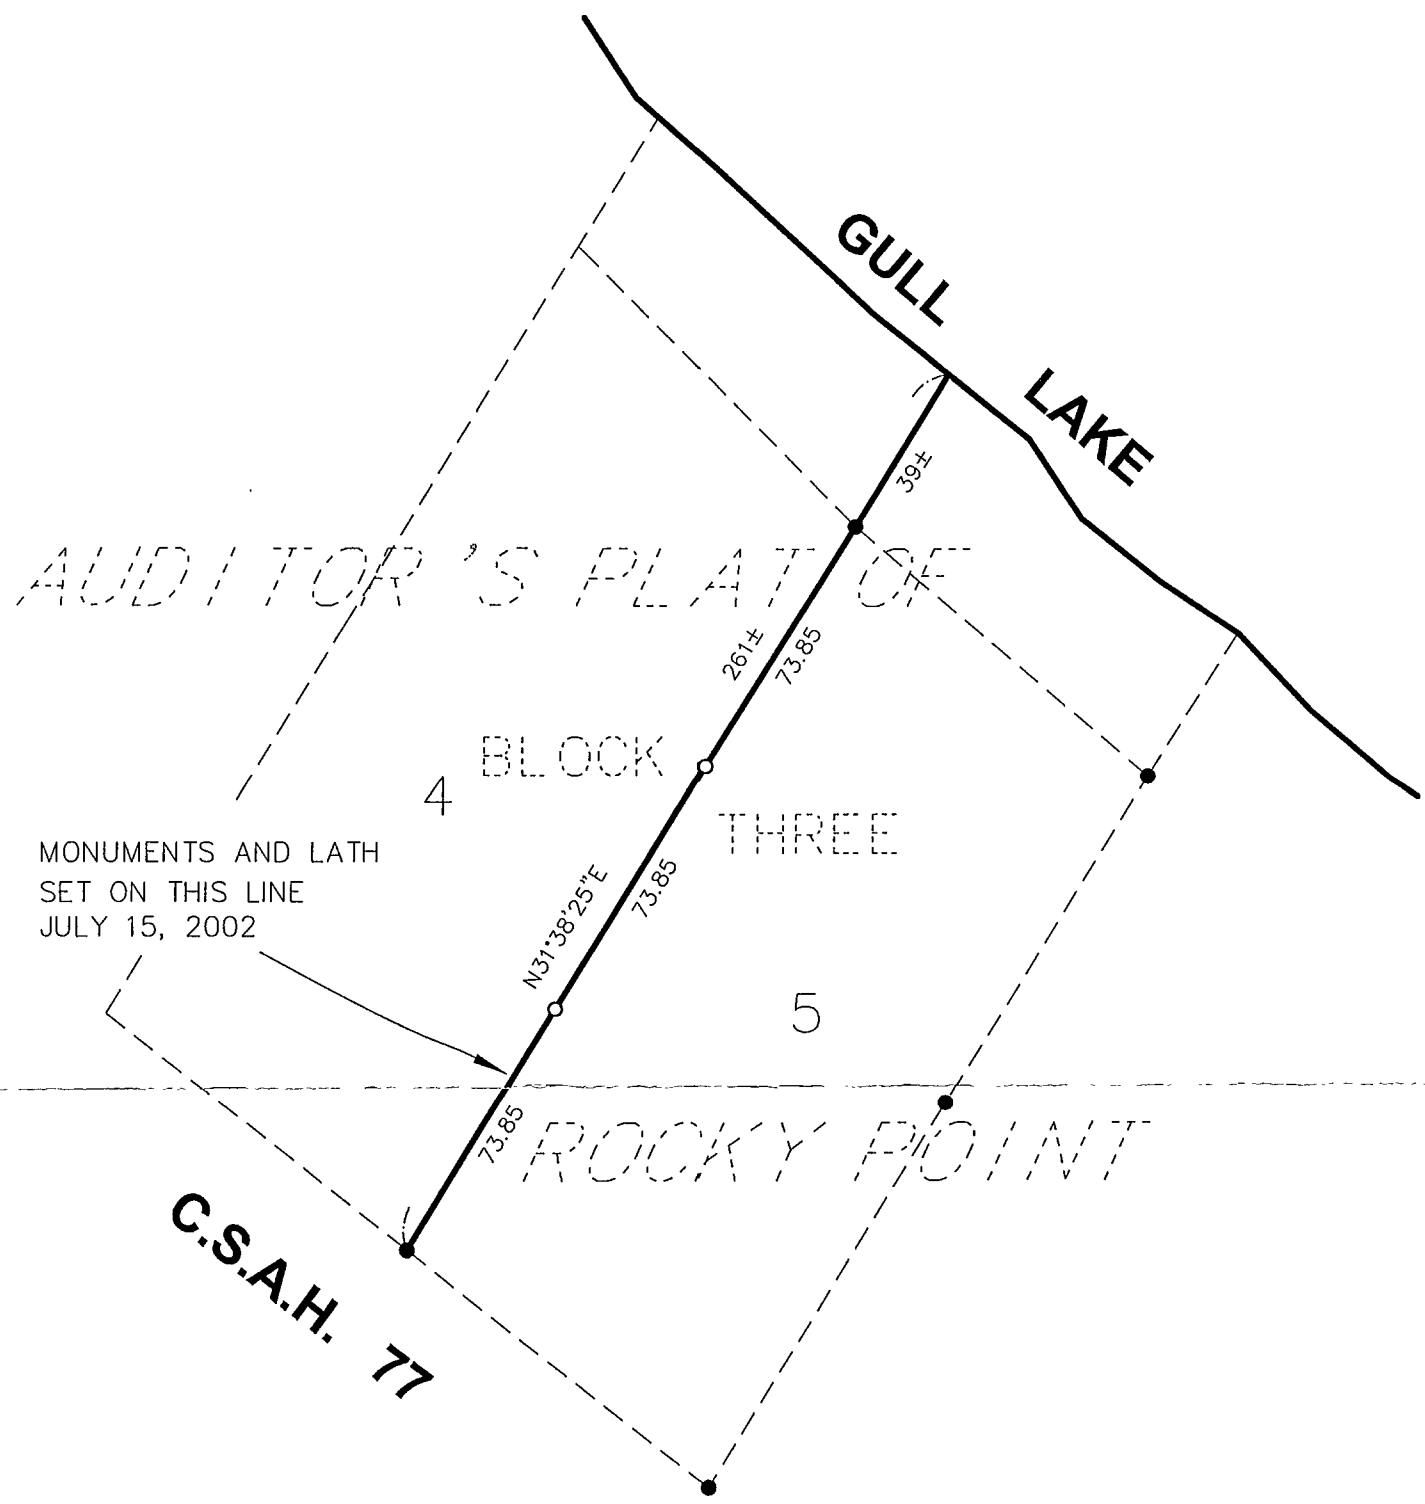

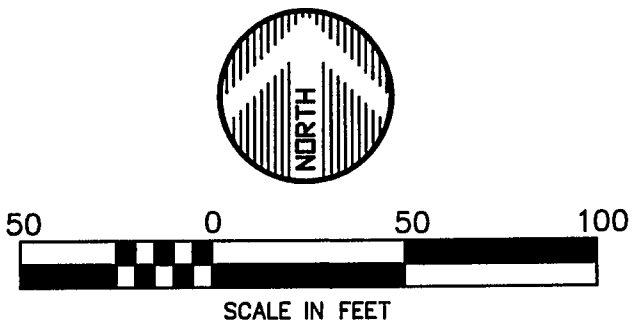

ORIENTATION OF THIS BEARING SYSTEM
IS BASED ON AN ASSUMED DATUM

● = DENOTES FOUND IRON MONUMENT

○ = DENOTES 1/2 INCH IRON PIPE MONUMENT SET

RECEIVED
#1632
AUG - 5 2002
32/135/29
COUNTY SURVEYOR

© 2002 WIDSETH SMITH NOLTING

DATE:	7/16/02
SCALE.	AS SHOWN
DRAWN BY.	JJG
CHECKED BY.	CMC
FILE NUMBER:	65605

DATE	AMENDMENTS	BY

PREPARED FOR: DOUG ARNDT

I HEREBY CERTIFY THAT THIS SURVEY, PLAN, OR REPORT WAS PREPARED BY ME OR UNDER MY DIRECT SUPERVISION AND THAT I AM A DULY LICENSED LAND SURVEYOR UNDER THE LAWS OF THE STATE OF MINNESOTA

Chad M Conner 7-25-02

CHAD M. CONNER DATE. 7/18/02 LIC NO. 41643

WIDSETH SMITH NOLTING

ENGINEERS ALEXANDRIA BEMIDJI
ARCHITECTS BRAINERD
LAND SURVEYORS CROOKSTON GRAND FORKS
ENVIRONMENTAL SERVICES WWW.WSN.MN.COM