CERTIFICATE OF SURVEY

PART OF GOVERNMENT LOT 10 AND THE
NORTHWEST QUARTER OF THE SOUTHWEST QUARTER,
SECTION 36, TOWNSHIP 142 NORTH, RANGE 30 WEST,
CASS COUNTY, MINNESOTA

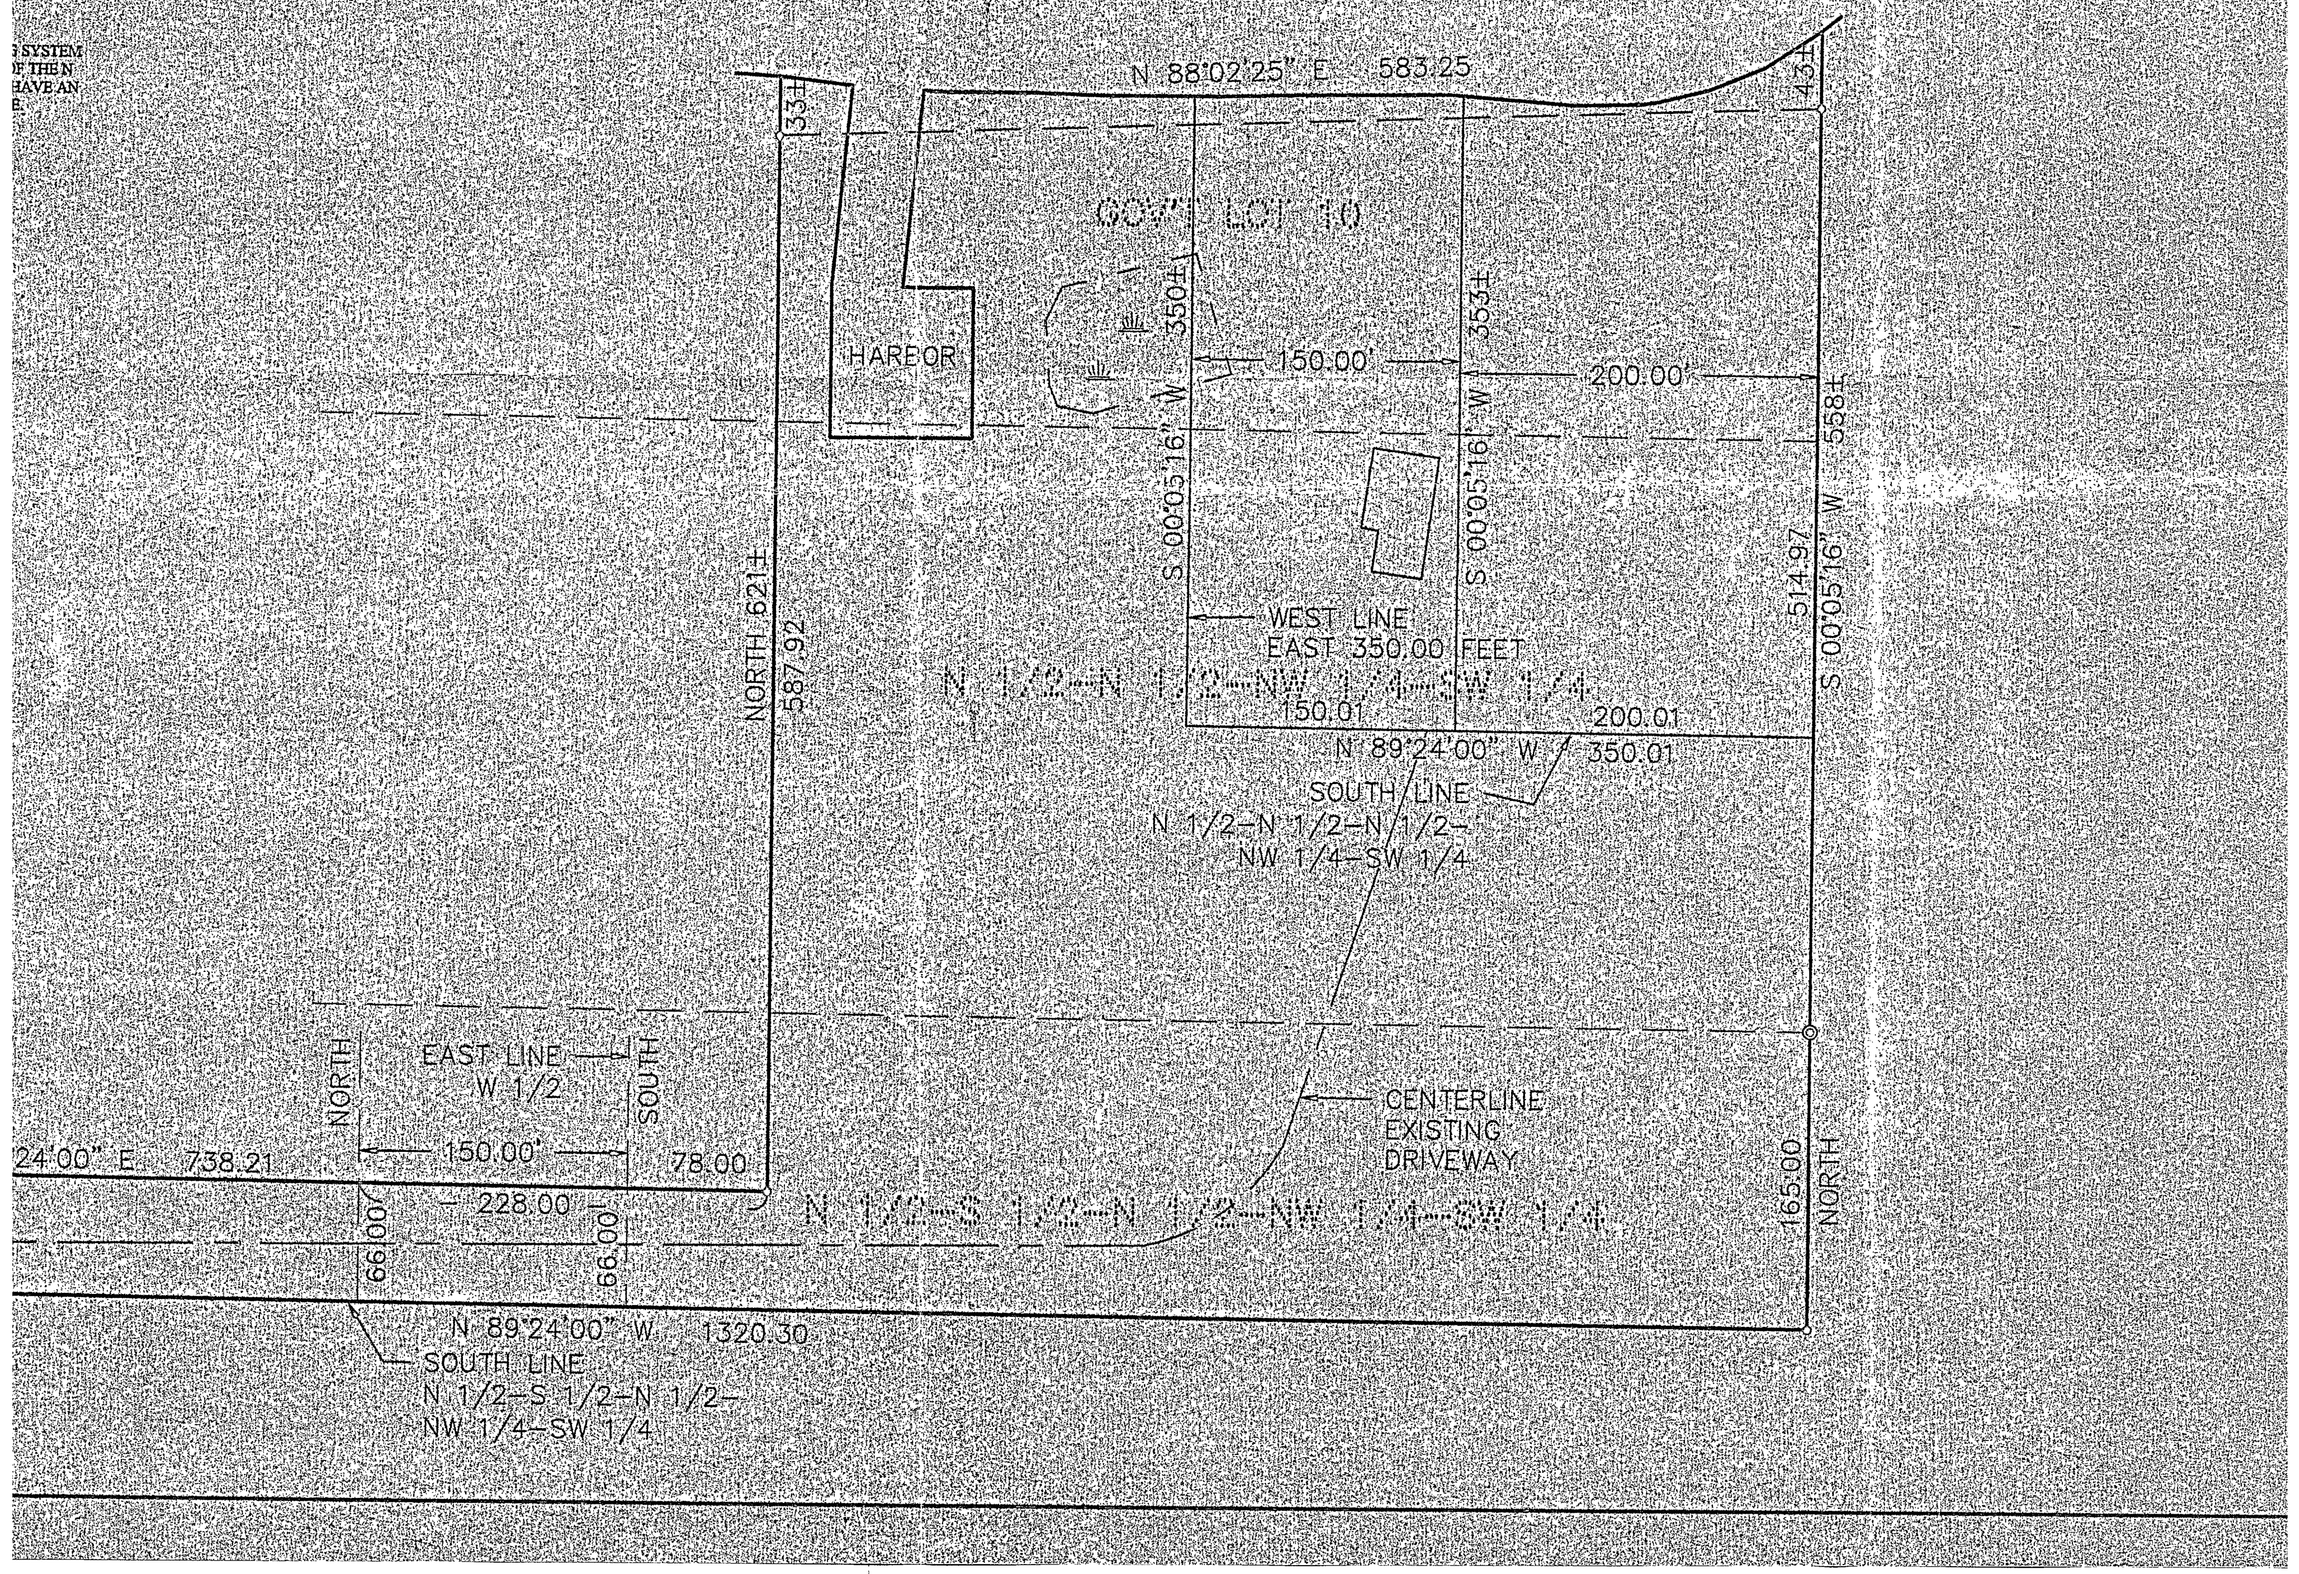

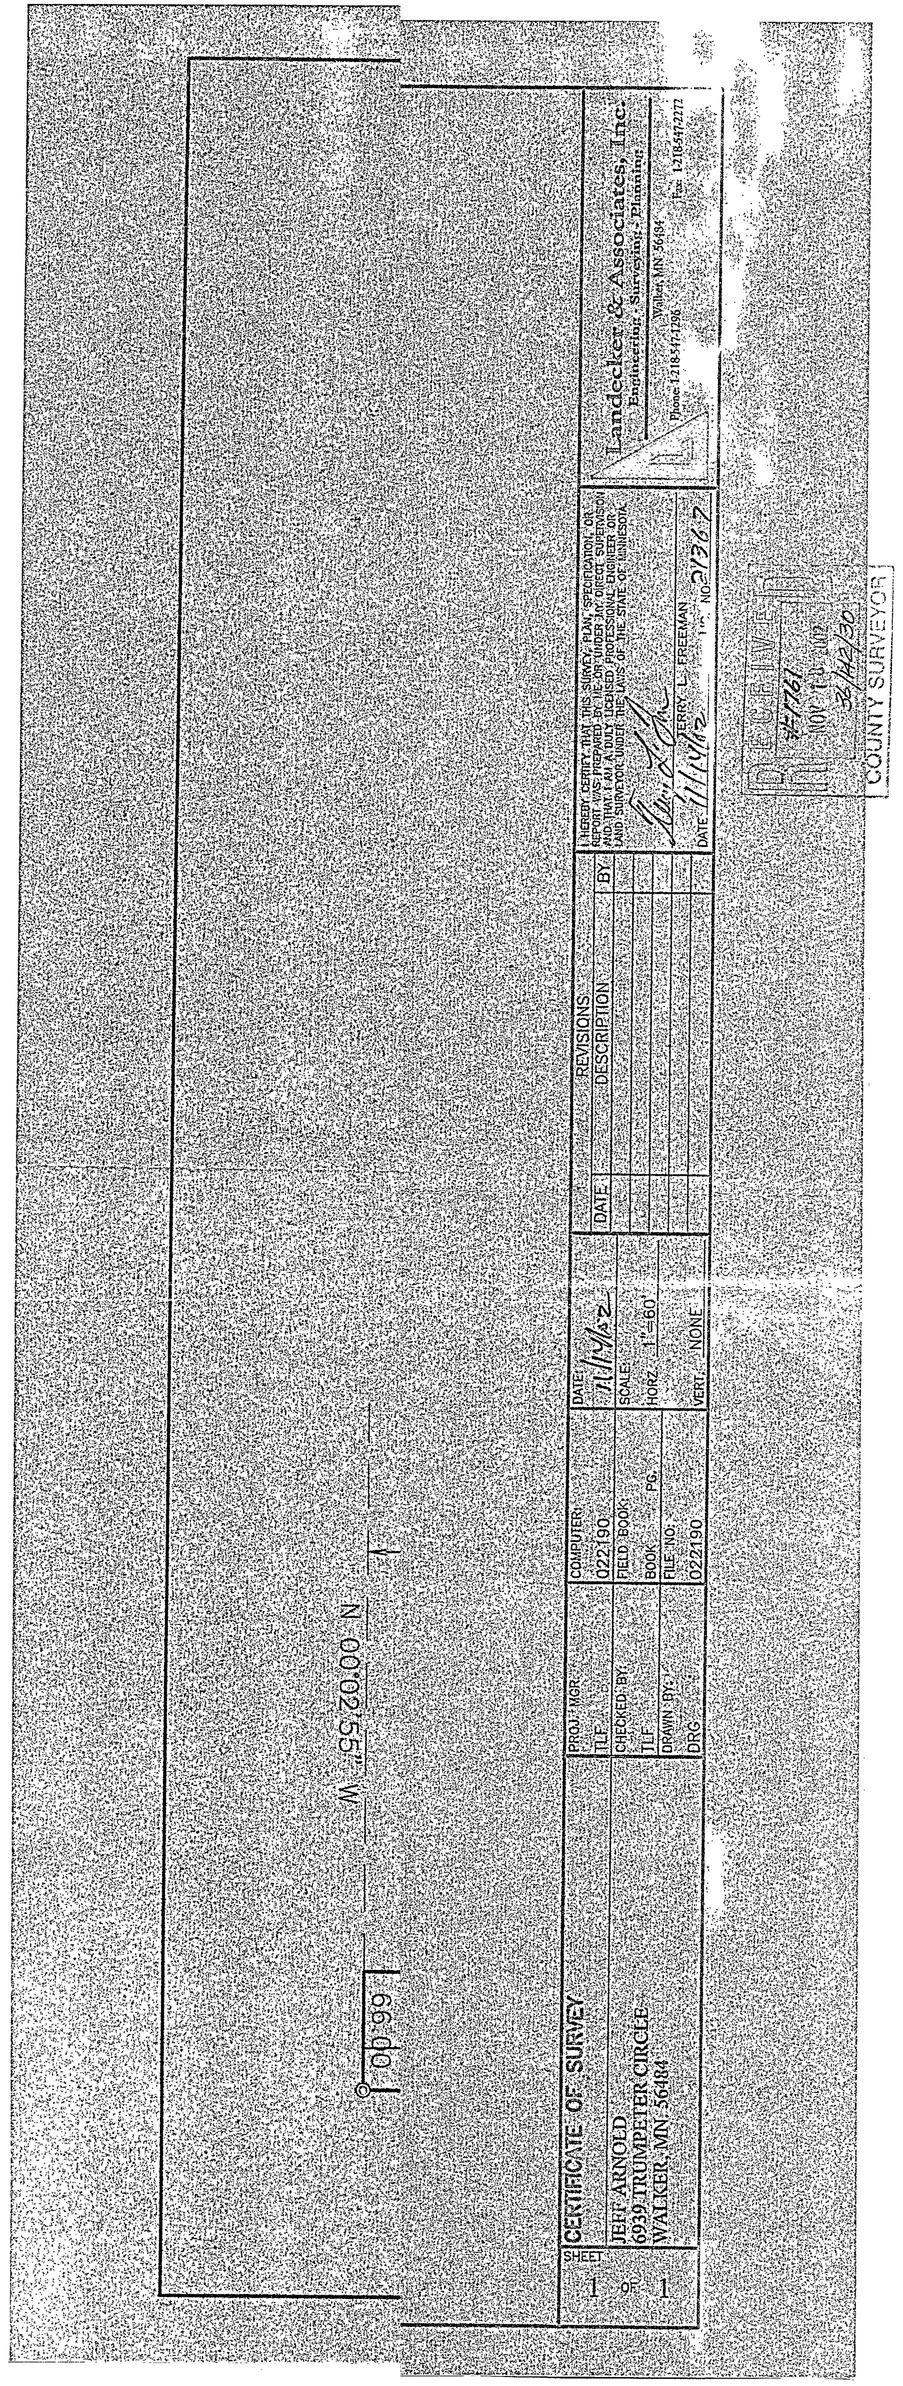

Landecker & Associates, Inc.
Engineering · Surveying · Planning
Phone 1-218-547-1236 Walker, MN 56484 Fax 1-218-547-2272

REVISIONS

DATE	DESCRIPTION	BY

PROJ. MGR. TLF
CHECKED BY: TLF
DRAWN BY: DRG
COMPUTER: 022190
FIELD BOOK: BOOK PG.
FILE NO.: 022190
DATE: 11/14/02
SCALE: HORZ. 1"=60'
VERT. NONE

CERTIFICATE OF SURVEY
JEFF ARNOLD
6939 TRUMPETER CIRCLE
WALKER, MN 56484

SHEET 1 OF 1

RECEIVED
#7761
NOV 14 2002
36/142/30
COUNTY SURVEYOR