CERTIFICATE OF SURVEY

PART OF THE SOUTH HALF OF GOVERNMENT LOT 4,
SECTION 8, TOWNSHIP 140 NORTH, RANGE 28 WEST,
CASS COUNTY, MINNESOTA

RECEIVED
AUG 25 2003
COUNTY SURVEYOR

N

60 0 60 120

SCALE IN FEET

- ● DENOTES MONUMENT FOUND
- ○ DENOTES IRON MONUMENT SET MARKED BY LICENSE NO. 21367
- DENOTES WETLAND
- DENOTES SEPTIC CLEANOUT
- DENOTES LIFT STATION

ORIENTATION OF THIS BEARING SYSTEM IS BASED ON THE SOUTH LINE OF GOV'T LOT 4 TO HAVE AN ASSUMED BEARING OF WEST.

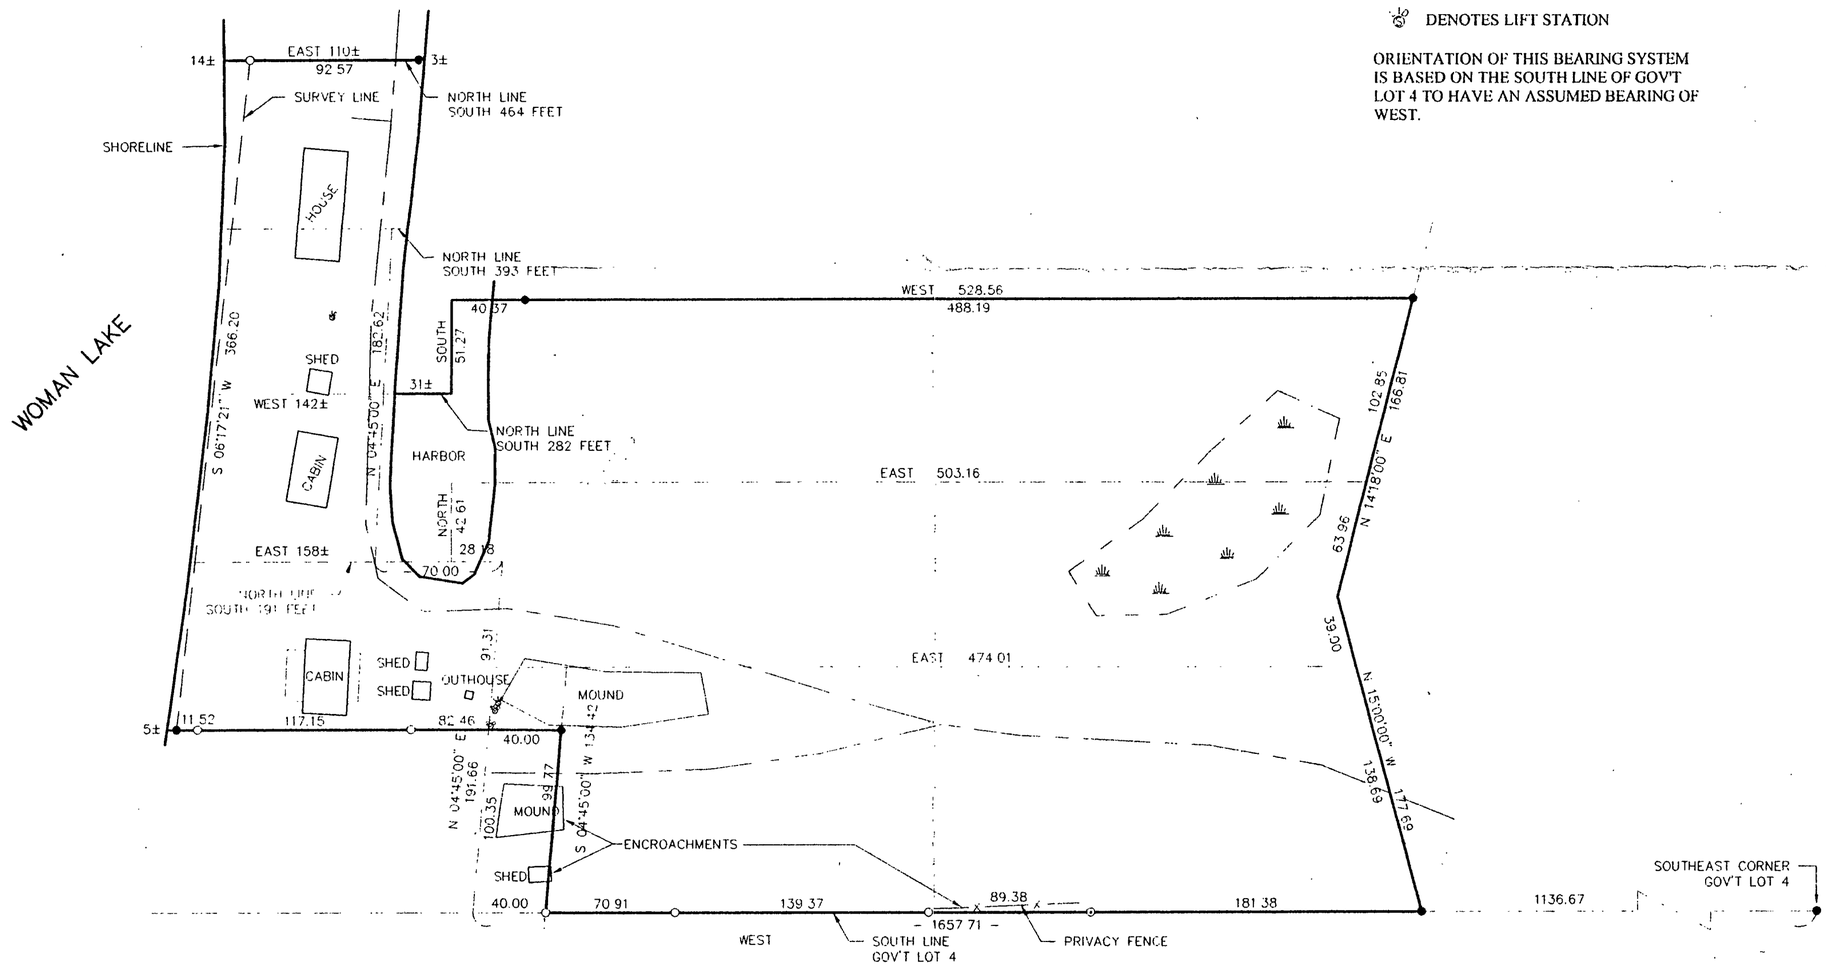

Landecker & Associates, Inc.
Engineering · Surveying · Planning
Walker, MN 56484
Phone: 1-218-547-1296 Fax: 1-218-547-2272

I HEREBY CERTIFY THAT THIS SURVEY, PLAN, SPECIFICATION, OR REPORT WAS PREPARED BY ME OR UNDER MY DIRECT SUPERVISION AND THAT I AM A DULY LICENSED PROFESSIONAL ENGINEER AND LAND SURVEYOR UNDER THE LAWS OF THE STATE OF MINNESOTA.

TERRY L. FREEMAN
DATE 11/8/02 LIC. NO. 21367

REVISIONS			
	DESCRIPTION	BY	DATE

PROJ. MGR. DRG	COMPUTER: 022164	DATE 11/8/02	
CHECKED BY: TLF	FIELD BOOK: BOOK 188 PG. 1	SCALE: HORZ. 1"=60'	VERT. NONE
DRAWN BY: DRG	FILE NO 022164		

CERTIFICATE OF SURVEY

JAMES & LINDA HENNESSEY
675 WALLEYE DR. NE
LONGVILLE, MN. 56655

SHEET 1 OF 1