CERTIFICATE OF SURVEY

PART OF BLOCK 5, ORIGINAL PLAT OF HACKENSACK, AND PART OF LOTS 29 AND 31, AUDITOR'S PLAT, SECTION 19, TOWNSHIP 140 NORTH, RANGE 30 WEST, CASS COUNTY, MINNESOTA

Original Plat of Hackensack
Auditor's Plat of Hackensack

RECEIVED
1826
DEC 1 2004
19-140-30

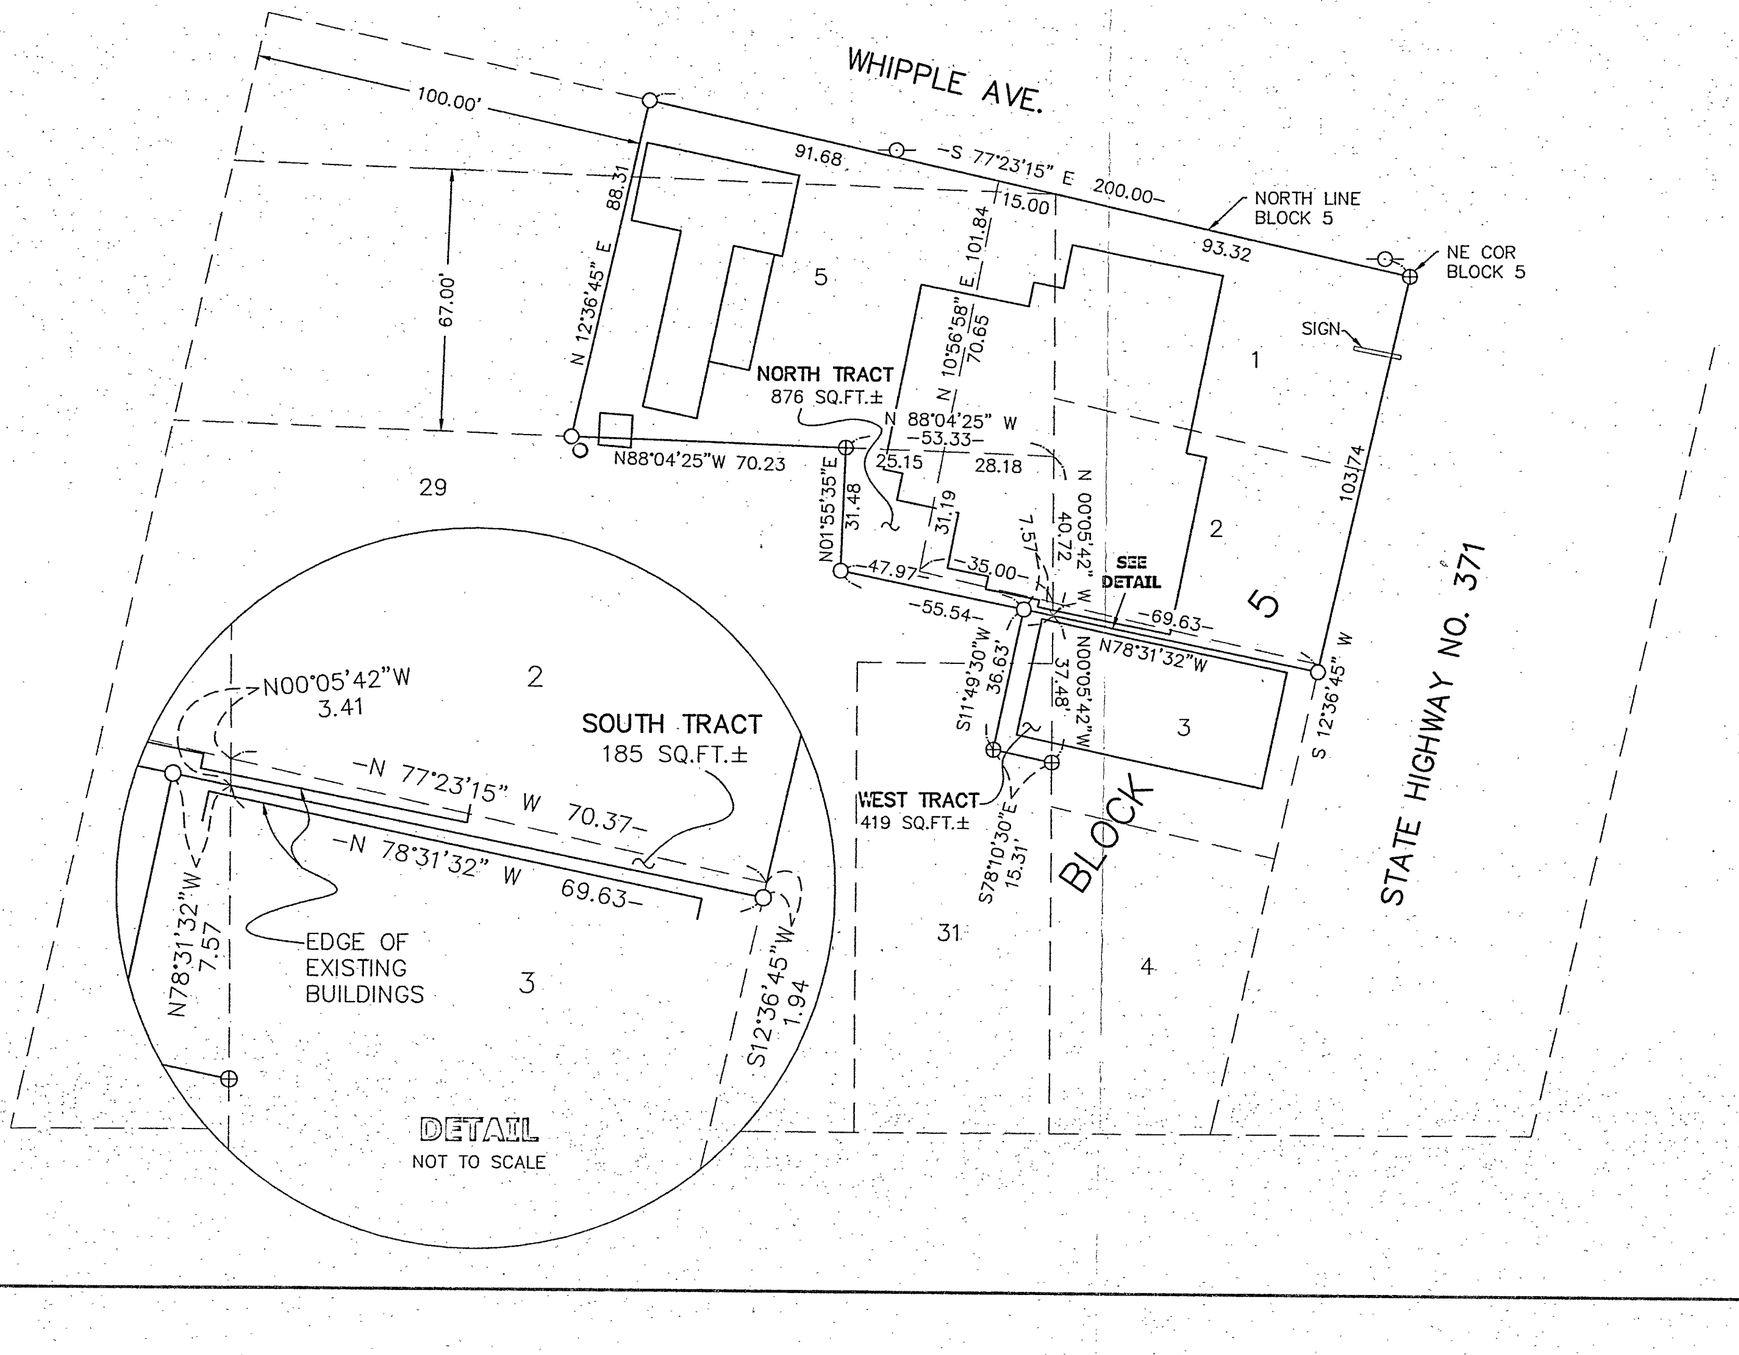

N

30 0 30 60

SCALE IN FEET

- o DENOTES MONUMENT FOUND
- o DENOTES IRON MONUMENT SET MARKED BY LICENSE NO. 21367
- ⊕ DENOTES MAG NAIL SET
- —○— DENOTES POWER POLE

ORIENTATION OF THIS BEARING SYSTEM IS BASED ON THE NORTH LINE OF BLOCK 5 TO HAVE AN ASSUMED BEARING OF S 77° 23' 15" E.

Landecker & Associates, Inc.
Engineering - Surveying - Planning
Walker, MN 56484
Phone 1-218-547-1396 Fax 1-218-547-2272

I HEREBY CERTIFY THAT THIS SURVEY, PLAN, SPECIFICATION, OR REPORT WAS PREPARED BY ME OR UNDER MY DIRECT SUPERVISION AND THAT I AM A DULY LICENSED PROFESSIONAL ENGINEER OR LAND SURVEYOR UNDER THE LAWS OF THE STATE OF MINNESOTA.

JERRY L. FREEMAN LIC. NO. 21367 DATE 11/9/04

REVISIONS		
DATE	DESCRIPTION	BY

PROJ. MGR. DRG	COMPUTER: 032003	DATE: 4/9/03	
CHECKED BY: TLF	FIELD BOOK: BOOK 190 PG. 58	SCALE: HORZ. 1"=50'	VERT. NONE
DRAWN BY: ABL	FILE NO: 032003		

CERTIFICATE OF SURVEY
FIRST NATIONAL BANK OF WALKER
% CYRIL S. DRIER
PO BOX 520
WALKER, MN 56484

SHEET 1 OF 1