CERTIFICATE OF SURVEY

PART OF GOVERNMENT LOT 2, SECTION 8, TOWNSHIP 139 NORTH, RANGE 26 WEST, CASS COUNTY, MINNESOTA

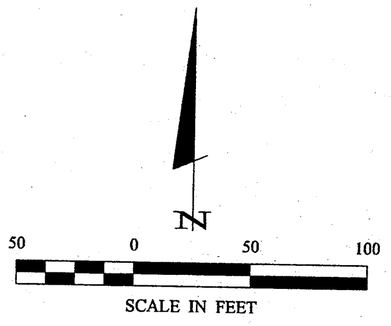

● DENOTES MONUMENT FOUND

ORIENTATION OF THIS BEARING SYSTEM IS BASED ON THE NORTH LINE OF GOV'T LOT 3 TO HAVE AN ASSUMED BEARING OF N 89° 51' 30" E.

RECEIVED
#1682
MAR - 6 2003
CASS COUNTY SURVEYOR

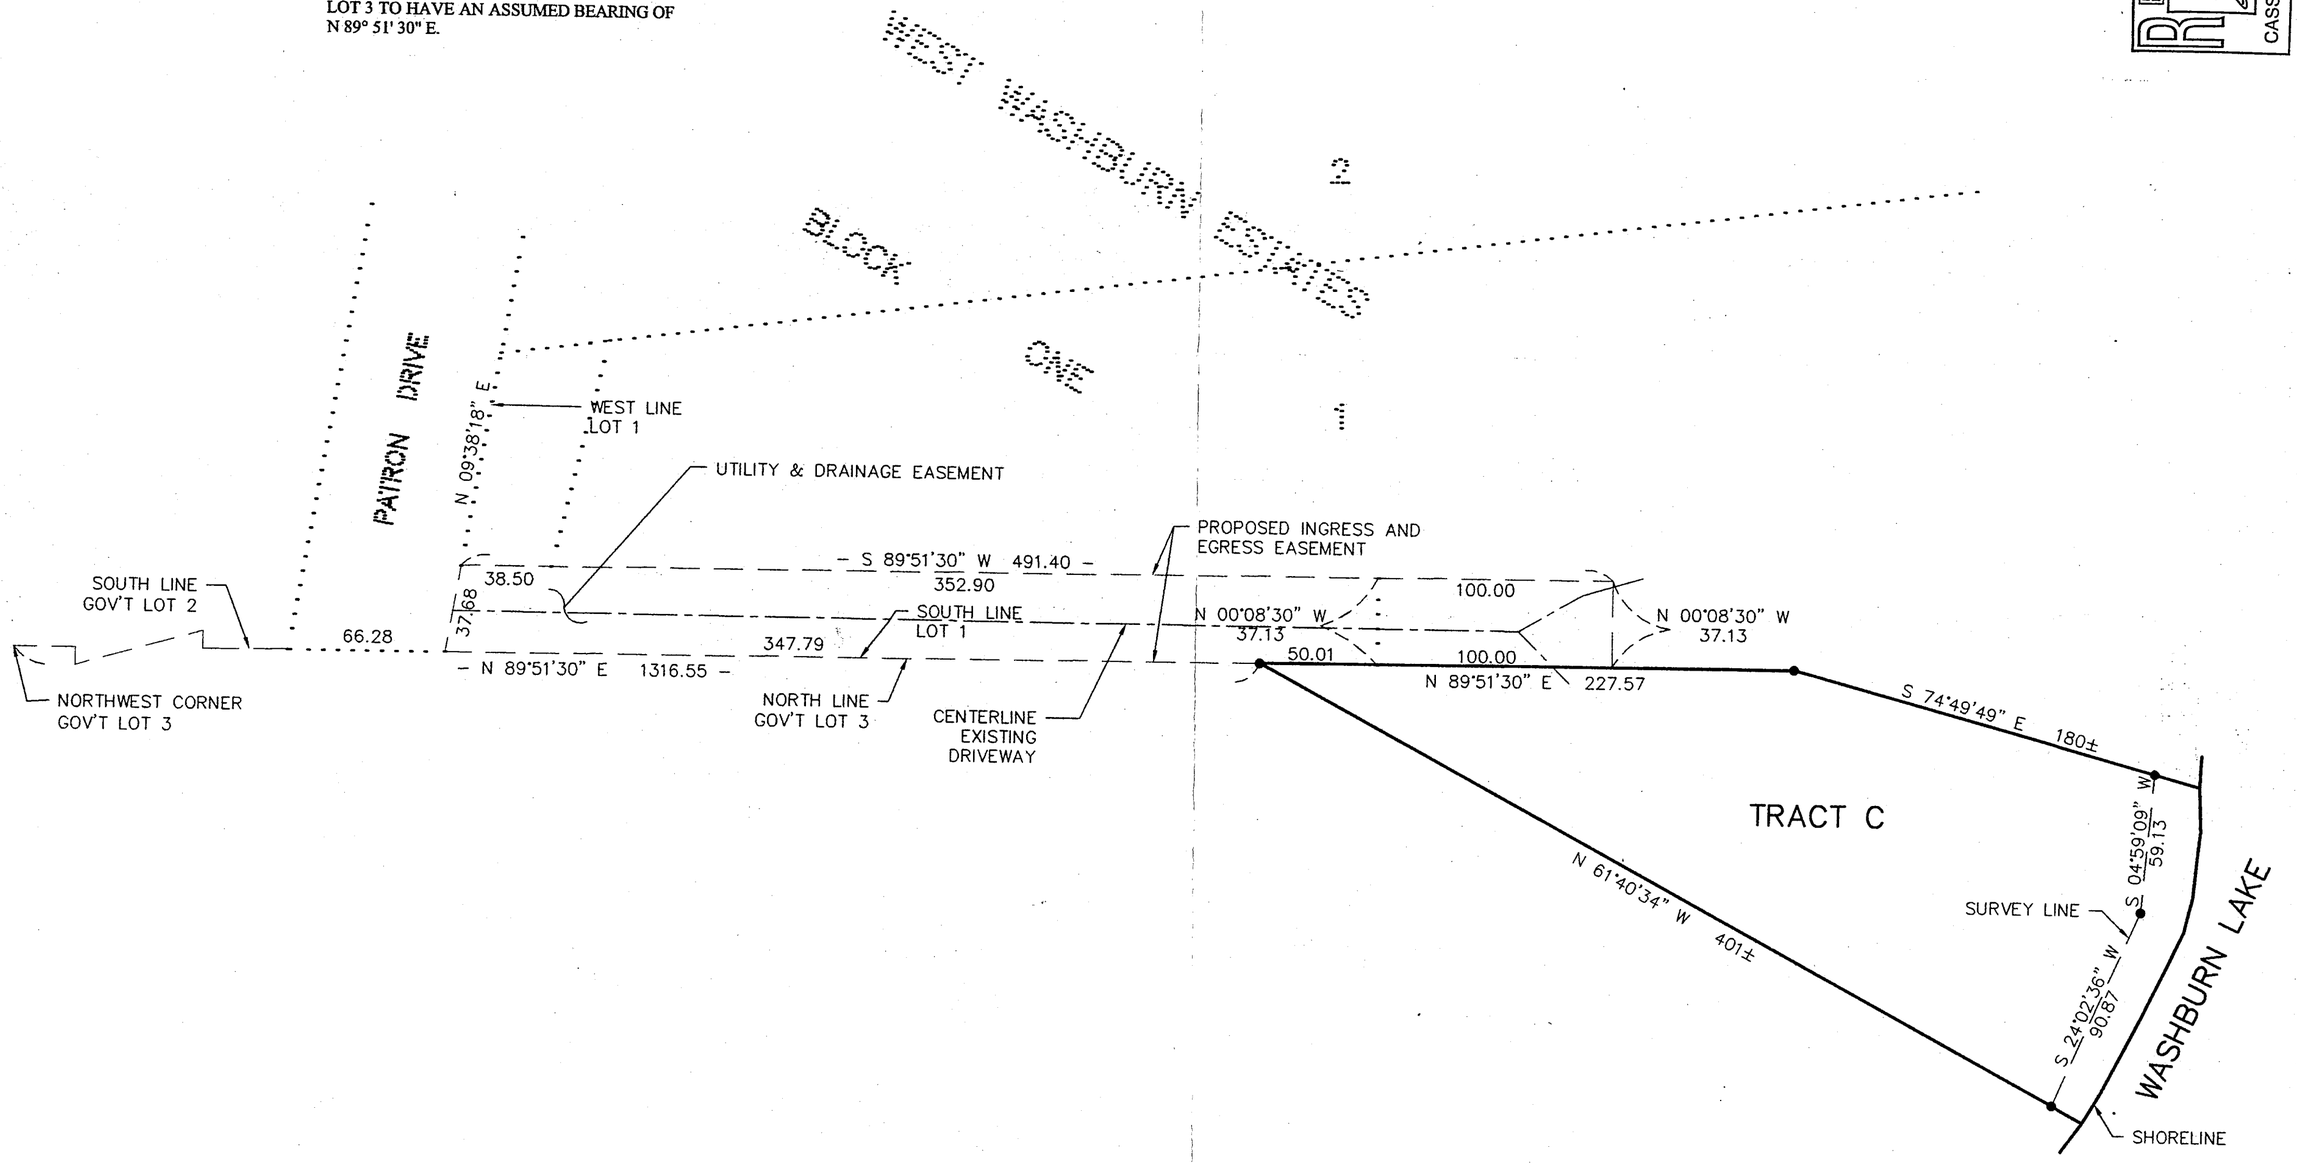

Landecker & Associates, Inc.
Engineering · Surveying · Planning
Willmar, MN 56484
Phone: 1-218-547-1356 Fax: 1-218-547-2272

I HEREBY CERTIFY THAT THIS SURVEY, PLAN, SPECIFICATION, OR REPORT WAS PREPARED BY ME OR UNDER MY DIRECT SUPERVISION AND THAT I AM A DULY LICENSED PROFESSIONAL ENGINEER AND LAND SURVEYOR UNDER THE LAWS OF THE STATE OF MINNESOTA.

TERRY L. FRIEDMAN
DATE: 2/12/03 LIC. NO. 21267

REVISIONS		
DESCRIPTION	DATE	BY

PROJ. MGR. TLF	CHECKED BY: TLF	COMPUTER: 032026	DATE: 2/17/03
	DRAWN BY: DRG	FIELD BOOK: BOOK PG. FILE NO: 032026	SCALE: HORZ. 1"=50' VERT. NONE

CERTIFICATE OF SURVEY
PAT BEHNING
5310 COONTAIL LANE NE
OUTING, MN. 56662

SHEET 1 OF 1