CERTIFICATE OF SURVEY

PART OF GOVERNMENT LOT 5,
SECTION 1, TOWNSHIP 140 NORTH, RANGE 31 WEST,
CASS COUNTY, MINNESOTA

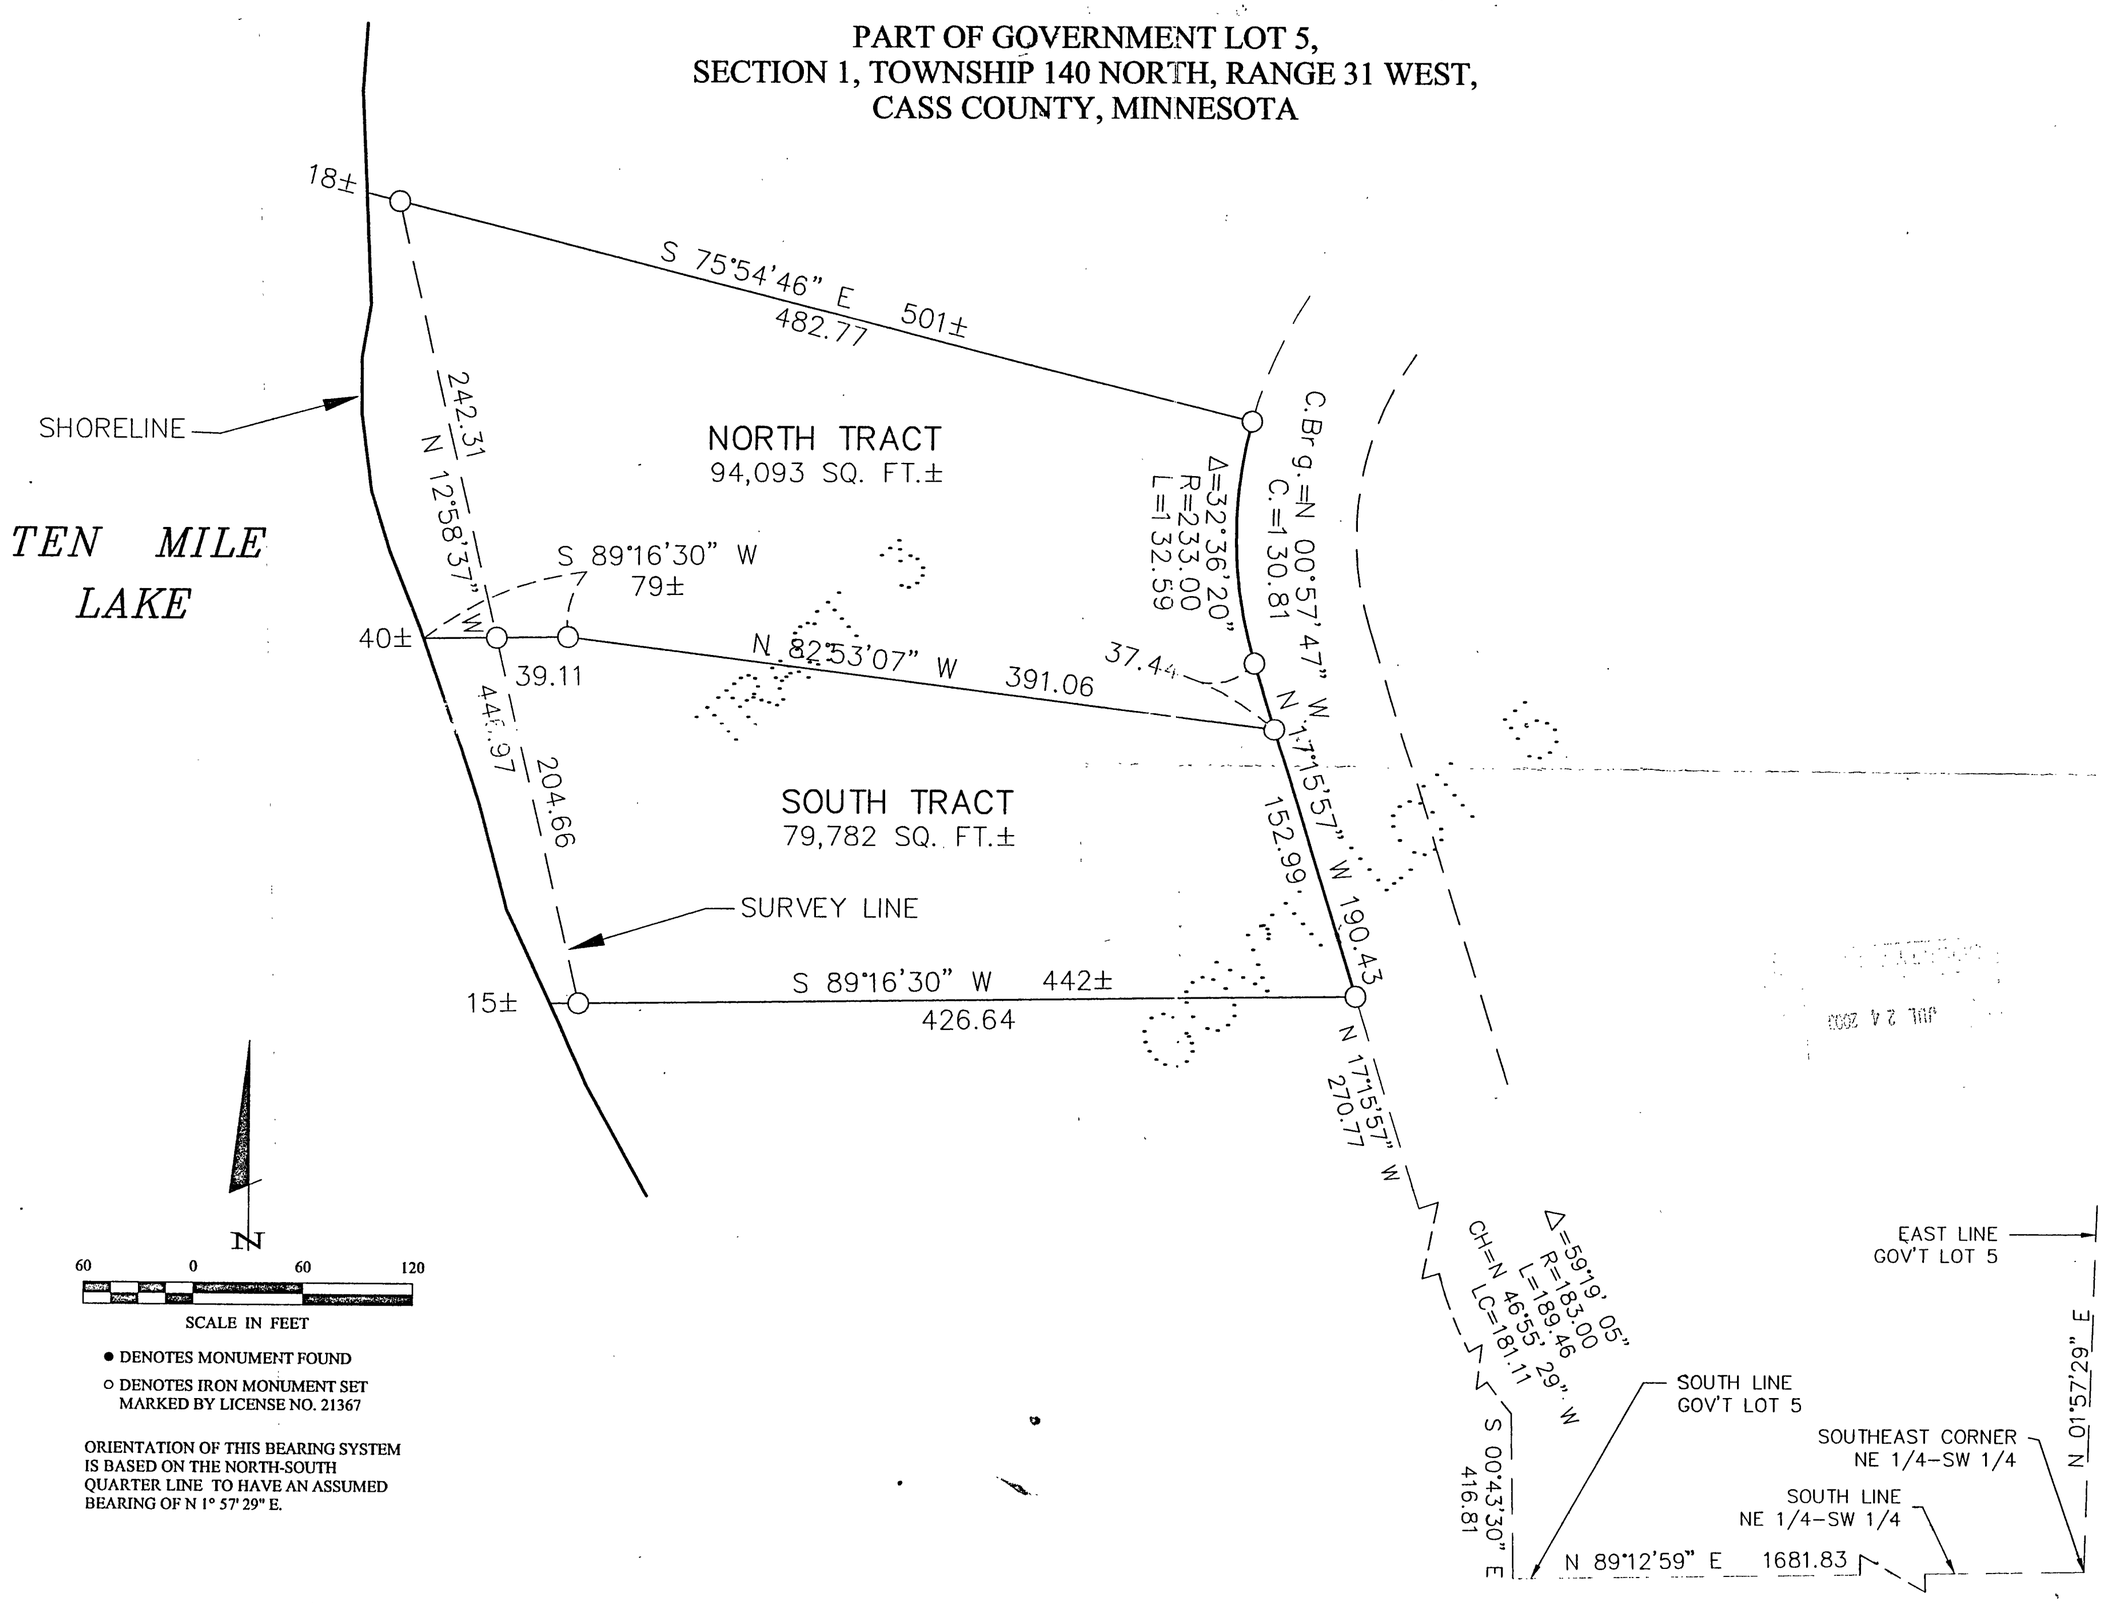

● DENOTES MONUMENT FOUND

○ DENOTES IRON MONUMENT SET MARKED BY LICENSE NO. 21367

ORIENTATION OF THIS BEARING SYSTEM IS BASED ON THE NORTH-SOUTH QUARTER LINE TO HAVE AN ASSUMED BEARING OF N 1° 57' 29" E.

Landecker & Associates, Inc.
Engineering · Surveying · Planning
Walker, MN 56484
Phone: 1-218-547-1296 Fax: 1-218-547-2272

I HEREBY CERTIFY THAT THIS SURVEY, PLAN, SPECIFICATION, OR REPORT WAS PREPARED BY ME OR UNDER MY DIRECT SUPERVISION AND THAT I AM A DULY LICENSED PROFESSIONAL ENGINEER AND LAND SURVEYOR UNDER THE LAWS OF THE STATE OF MINNESOTA.

TERRY L. FREEMAN
DATE 6/23/03 LIC. NO. 21367

REVISIONS		
DESCRIPTION	BY	DATE

DATE: 6/23/03
SCALE: HORZ. 1"=60' VERT. NONE
COMPUTER: 032031
FIELD BOOK: BOOK PG.
FILE NO: 032031
PROJ. MGR. DRG
CHECKED BY: TLF
DRAWN BY: DRG

CERTIFICATE OF SURVEY

NORTHERN LAKES COMPANY
PO BOX 536
WALKER, MN. 56484

SHEET 1 OF 1

A277