CERTIFICATE OF SURVEY

PART OF GORVERNMENT LOT 1, SECTION 10,
AND PART OF GOVERNMENT LOT 4, SECTION 11,
TOWNSHIP 140 NORTH, RANGE 31 WEST,
CASS COUNTY, MINNESOTA

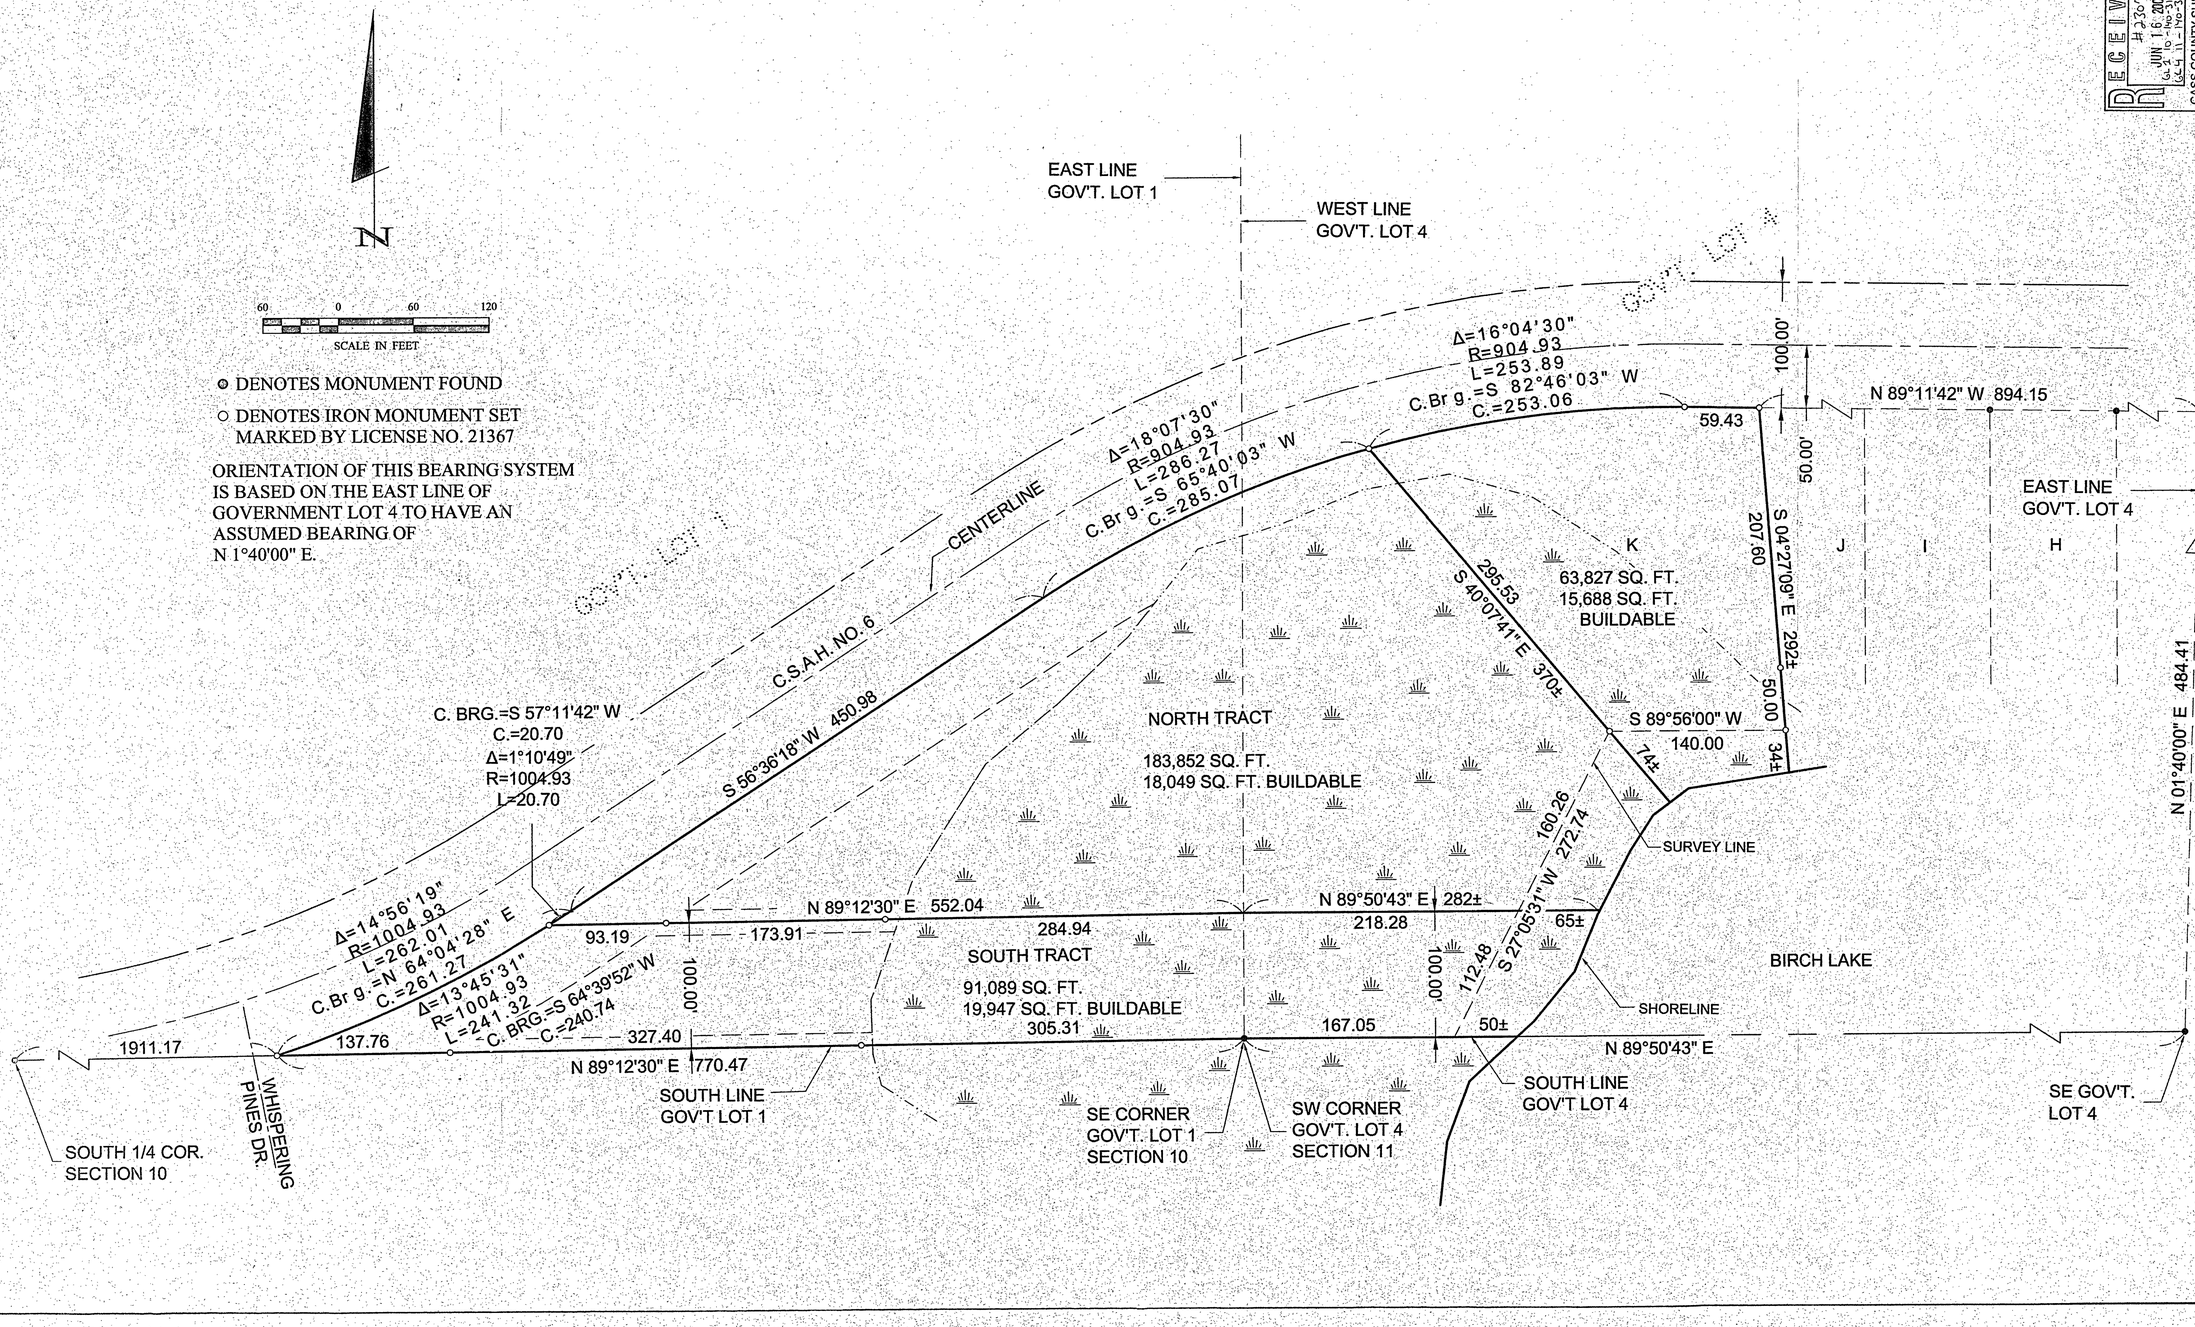

RECEIVED
JUN 16 2004
CASS COUNTY SURVEYOR
#2367
Gl-2 10-140-31
Gl-4 11-140-31

I HEREBY CERTIFY THAT THIS SURVEY, PLAN, SPECIFICATION, OR REPORT WAS PREPARED BY ME OR UNDER MY DIRECT SUPERVISION AND THAT I AM A DULY LICENSED PROFESSIONAL ENGINEER OR LAND SURVEYOR UNDER THE LAWS OF THE STATE OF MINNESOTA.

Gary L. Freeman
DATE 5/11/04 GARY L. FREEMAN LIC. NO. 21367

Landecker & Associates, Inc.
Engineering - Surveying - Planning
Walker, MN 56484
Phone: 1218-547-1256 Fax: 1218-547-2272

REVISIONS		
DATE	DESCRIPTION	BY

DATE: 5/11/04
SCALE: HORZ. 1"=60' VERT. NONE
COMPUTER: 042019
FIELD BOOK: BOOK 209 PG. 61
FILE NO: 042019
PROJ. MGR. TLF
CHECKED BY: DRG
DRAWN BY: TRJ

CERTIFICATE OF SURVEY
CHARLES MAYER
5281 BUTTERNUT COURT NW
HACKENSACK, MN 56452

SHEET 1 OF 1