CERTIFICATE OF SURVEY

PART OF GOVENMENT LOTS 2 AND 3,
SECTION 28, TOWNSHIP 141 NORTH, RANGE 28 WEST,
CASS COUNTY, MINNESOTA

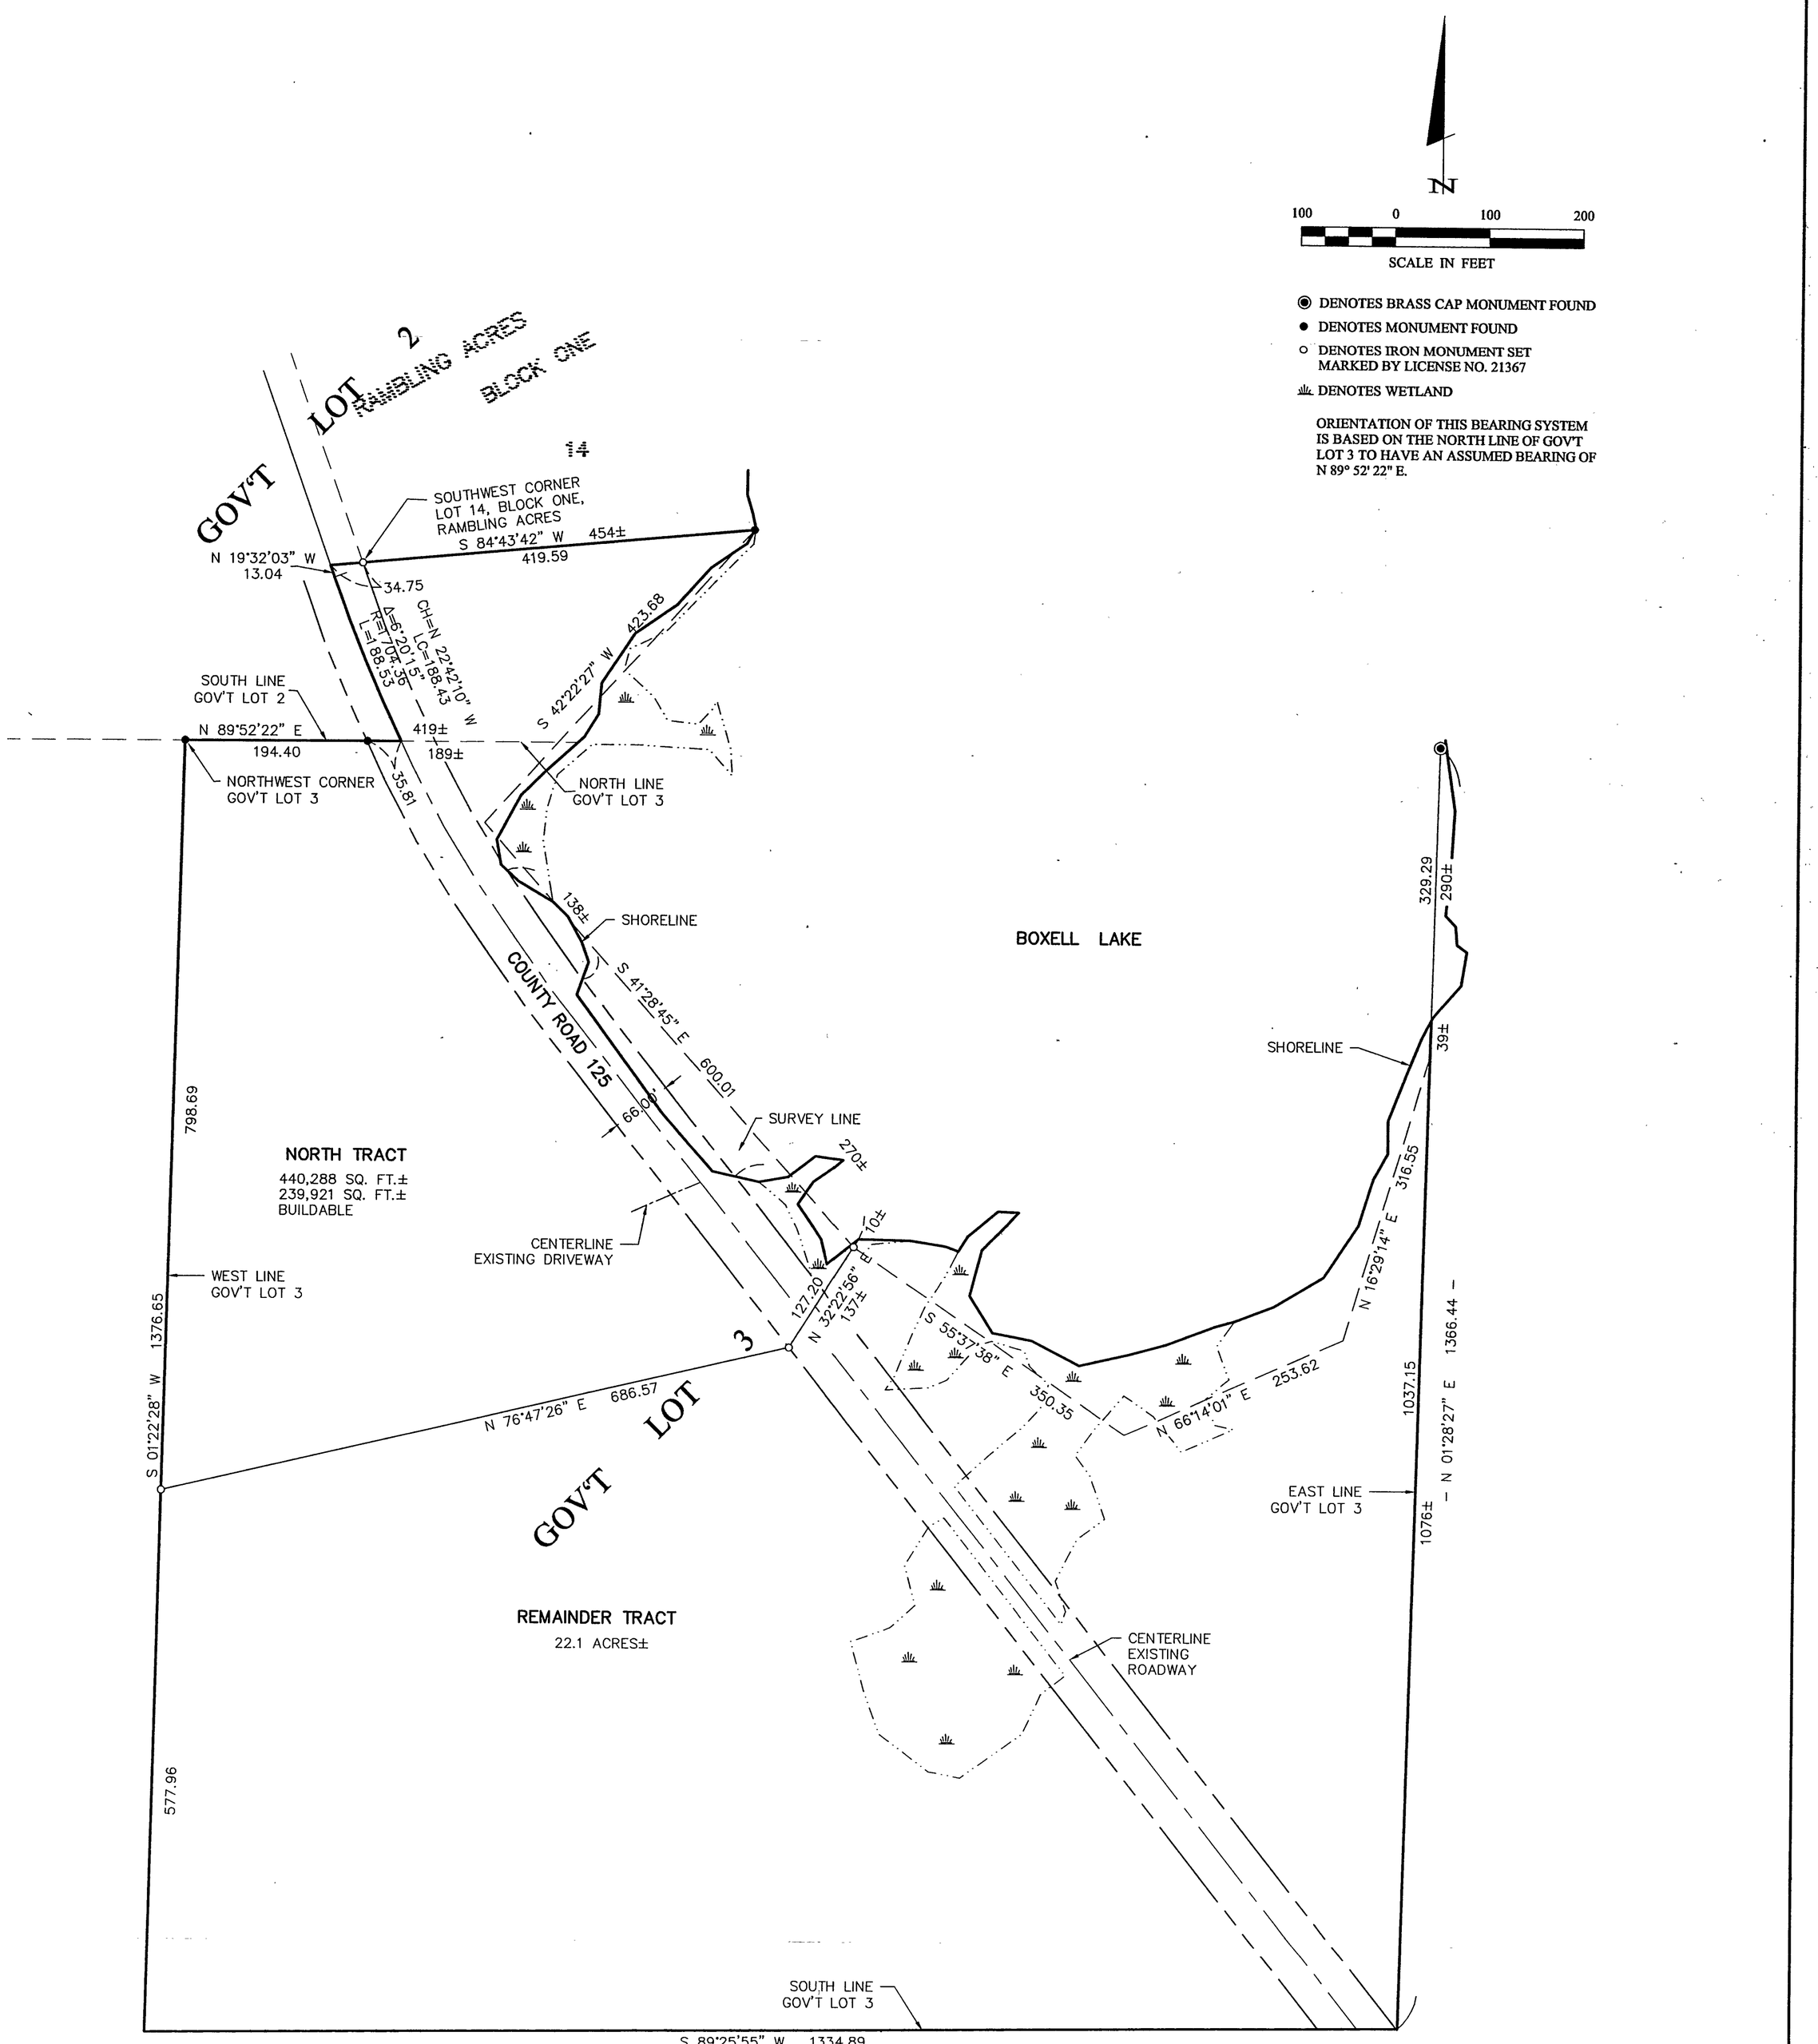

RECEIVED
2316
MAR 3 0 2004
GL 2 & 3 28-141-28
CASS COUNTY SURVEYOR

SHEET 1 OF 1	CERTIFICATE OF SURVEY ALAN WEAVER PO BOX 25 LONGVILLE, MN 56655	PROJ. MGR.: DRG CHECKED BY: TLF DRAWN BY: DRG	COMPUTER: 032202 FIELD BOOK: BOOK 202 PG. 74 FILE NO: 032202	DATE: 2/27/04 SCALE: HORZ. 1"=100' VERT. NONE	REVISIONS DATE / DESCRIPTION / BY	I HEREBY CERTIFY THAT THIS SURVEY, PLAN, SPECIFICATION, OR REPORT WAS PREPARED BY ME OR UNDER MY DIRECT SUPERVISION AND THAT I AM A DULY LICENSED PROFESSIONAL ENGINEER OR LAND SURVEYOR UNDER THE LAWS OF THE STATE OF MINNESOTA. TERRY L. FREEMAN DATE 2/27/04 LIC. NO. 21367	Landecker & Associates, Inc. Engineering · Surveying · Planning Walker, MN 56484 Phone: 1-218-547-1296 Fax: 1-218-547-2272