TOPOGRAPHIC SURVEY

PARTS OF GOVERNMENT LOT 4 & SOUTHEAST QUARTER OF THE SOUTHWEST QUARTER, SECTION 5, TOWNSHIP 141 NORTH. RANGE 29 WEST, CASS COUNTY, MINNESOTA

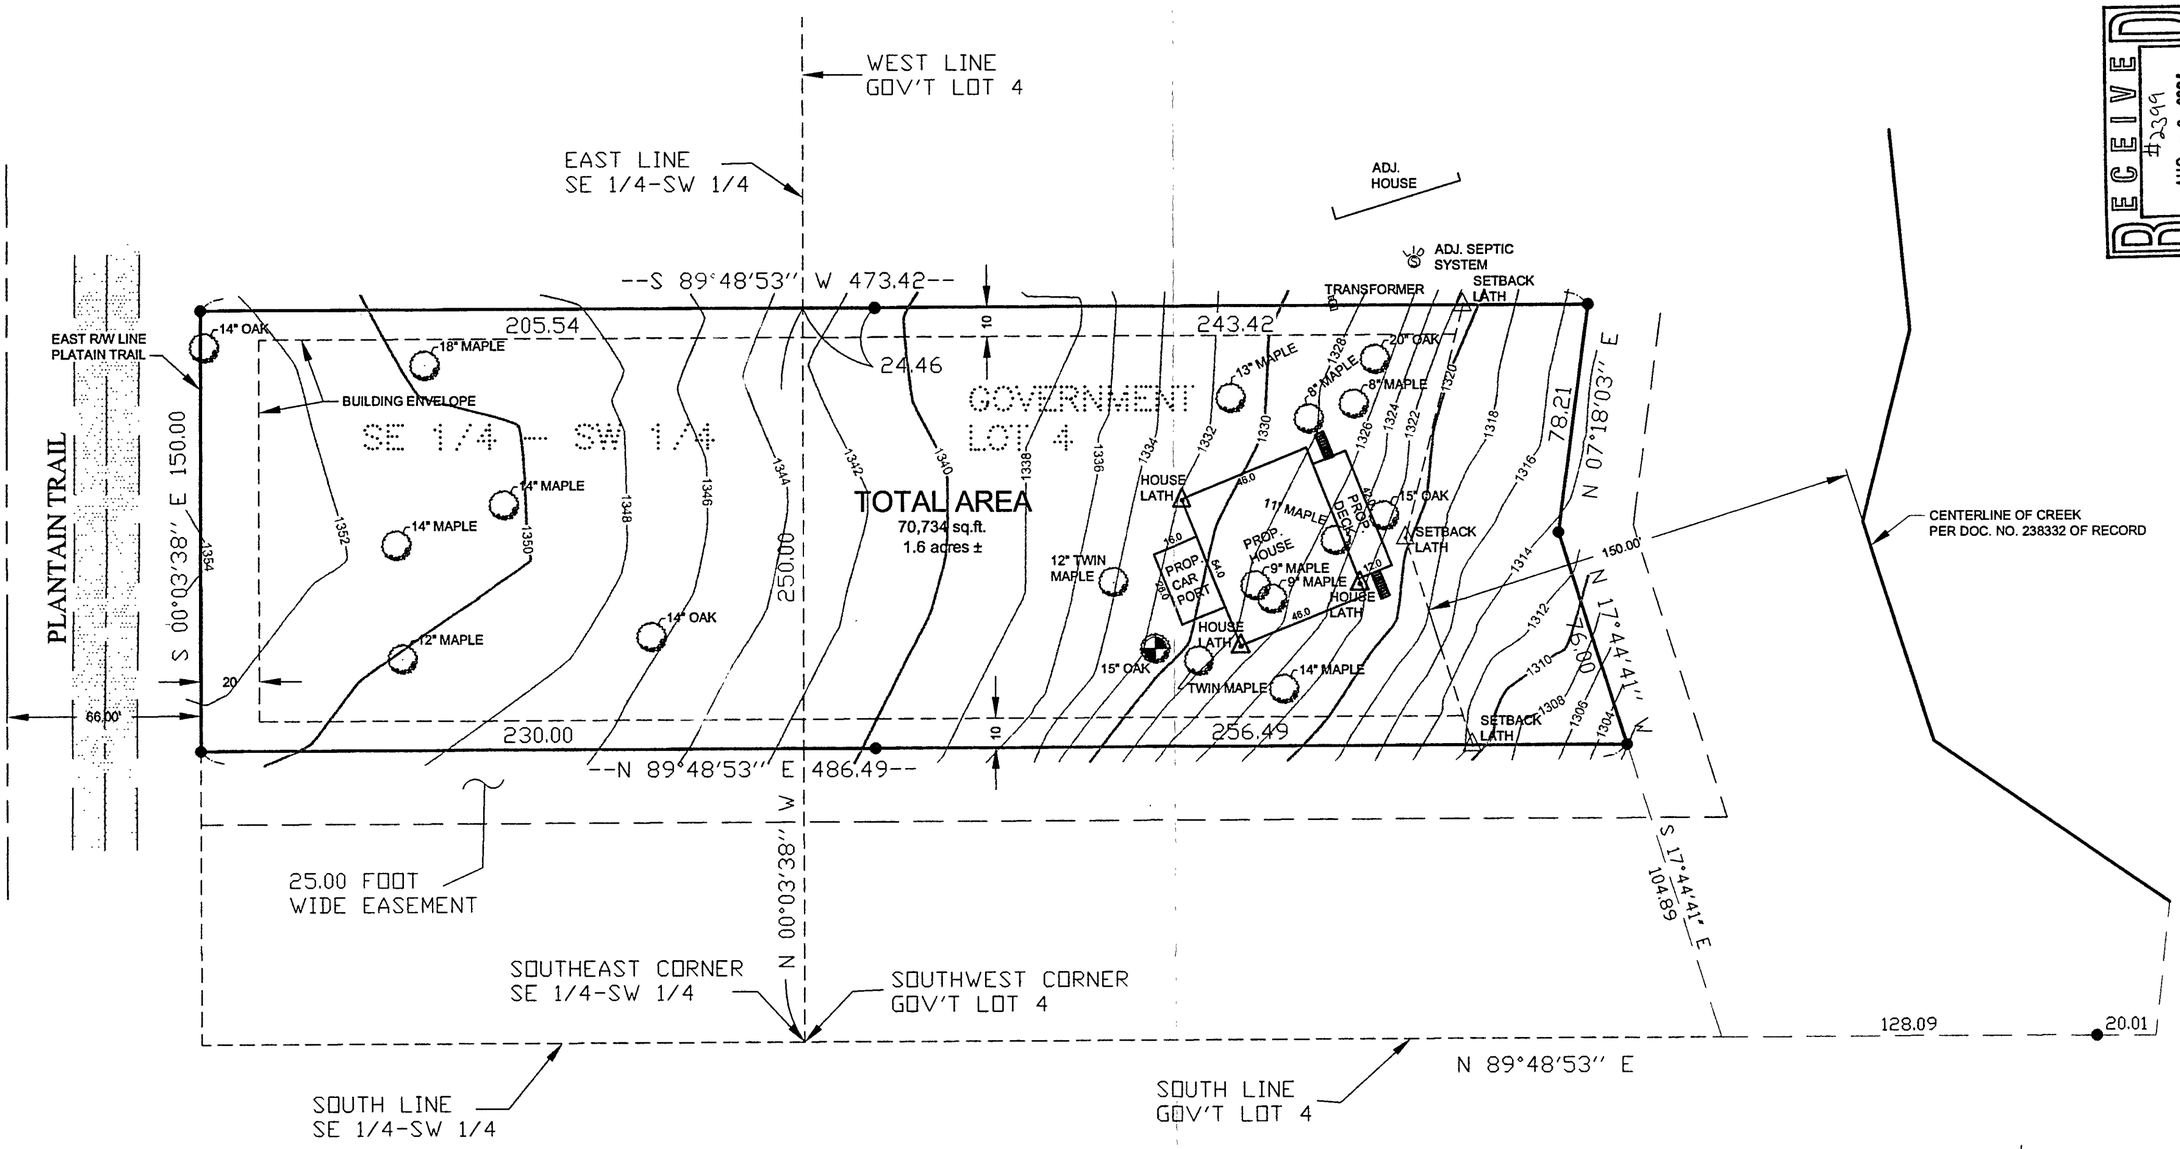

BENCHMARK:
60d SPIKE IN 15" OAK

ELEV. = 1332.98
OHW LEECH LAKE = 1294.9

● DENOTES MONUMENT FOUND

○ DENOTES IRON MONUMENT SET MARKED BY LICENSE No. 21367

ORIENTATION OF THIS BEARING SYSTEM IS BASED ON THE EAST R/W LINE OF PLANTAIN TRAIL TO HAVE AN ASSUMED BEARING OF S 00°03'38" E.

RECEIVED
#2399
AUG - 2 2004
SESC 5-141-29
CASS COUNTY SURVEYOR

Landecker & Associates, Inc.
Engineering · Surveying · Planning
Walker, MN 56484
Phone: 218-547-1296 Fax: 218-547-2272

I HEREBY CERTIFY THAT THIS SURVEY, PLAN, SPECIFICATION, OR REPORT WAS PREPARED BY ME OR UNDER MY DIRECT SUPERVISION AND THAT I AM A DULY LICENSED LAND SURVEYOR UNDER THE LAWS OF THE STATE OF MINNESOTA.
TERRY J. FREEMAN
DATE: 7/26/04 LIC. NO. 21367

REVISIONS		
DATE	DESCRIPTION	BY

DATE: 7/26/04
SCALE: HORZ. 1"=40' VERT. NONE
COMPUTER: T042112.dwg
FIELD BOOK: BOOK 214 PG. 22
FILE NO: 042112
PROJ. MGR. DRG
CHECKED BY: TLF
DRAWN BY: TPC

TOPOGRAPHIC SURVEY

ROBERT ODELL
905 W 155TH STREET
BURNSVILLE, MN 55306

SHEET 1 OF 1