© 2004 RLK–Kuusisto, LTD.

Certificate of Survey

– of –

BOY LAKE SITE

– for –

MARK SCHOLLE
568 Summerfield Drive
Chanhassen, MN 55317

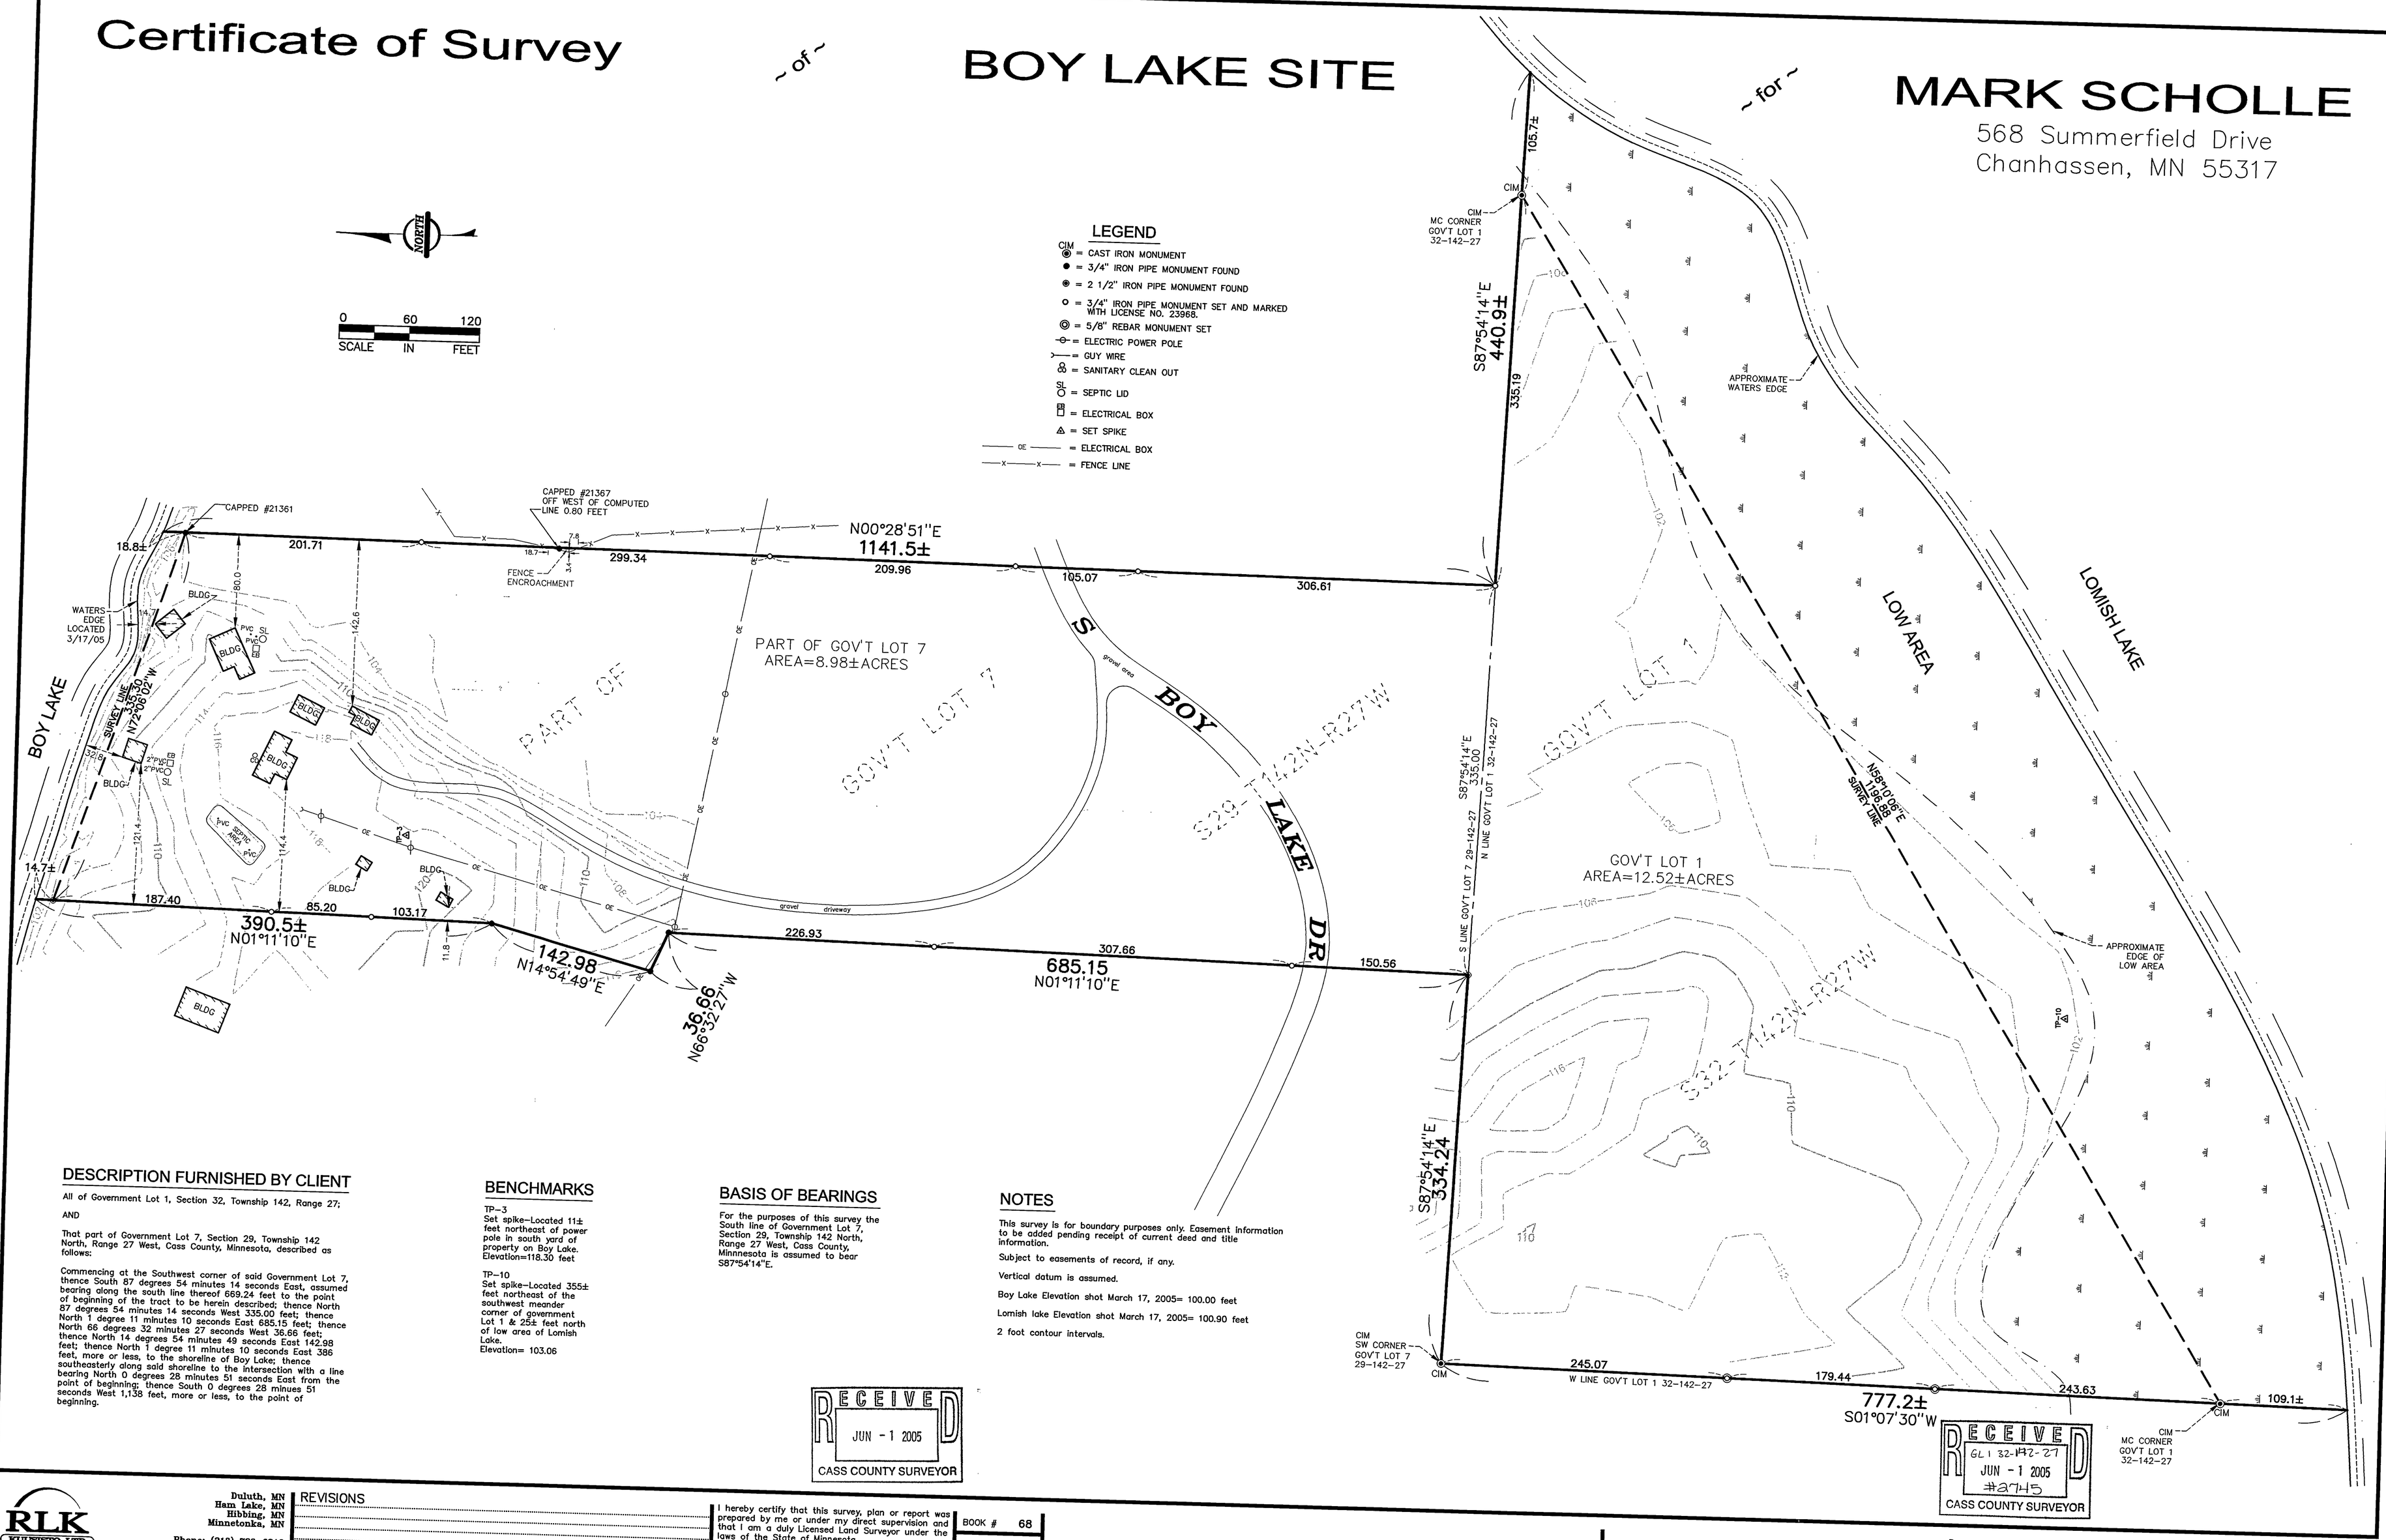

DESCRIPTION FURNISHED BY CLIENT

All of Government Lot 1, Section 32, Township 142, Range 27;

AND

That part of Government Lot 7, Section 29, Township 142 North, Range 27 West, Cass County, Minnesota, described as follows:

Commencing at the Southwest corner of said Government Lot 7, thence South 87 degrees 54 minutes 14 seconds East, assumed bearing along the south line thereof 669.24 feet to the point of beginning of the tract to be herein described; thence North 87 degrees 54 minutes 14 seconds West 335.00 feet; thence North 1 degree 11 minutes 10 seconds East 685.15 feet; thence North 66 degrees 32 minutes 27 seconds West 36.66 feet; thence North 14 degrees 54 minutes 49 seconds East 142.98 feet; thence North 1 degree 11 minutes 10 seconds East 386 feet, more or less, to the shoreline of Boy Lake; thence southeasterly along said shoreline to the intersection with a line bearing North 0 degrees 28 minutes 51 seconds East from the point of beginning; thence South 0 degrees 28 minutes 51 seconds West 1,138 feet, more or less, to the point of beginning.

BENCHMARKS

TP–3
Set spike–Located 11± feet northeast of power pole in south yard of property on Boy Lake.
Elevation=118.30 feet

TP–10
Set spike–Located 355± feet northeast of the southwest meander corner of government Lot 1 & 25± feet north of low area of Lomish Lake.
Elevation= 103.06

BASIS OF BEARINGS

For the purposes of this survey the South line of Government Lot 7, Section 29, Township 142 North, Range 27 West, Cass County, Minnesota is assumed to bear S87°54'14"E.

NOTES

This survey is for boundary purposes only. Easement information to be added pending receipt of current deed and title information.

Subject to easements of record, if any.

Vertical datum is assumed.

Boy Lake Elevation shot March 17, 2005= 100.00 feet

Lomish lake Elevation shot March 17, 2005= 100.90 feet

2 foot contour intervals.

RECEIVED
JUN - 1 2005
CASS COUNTY SURVEYOR

RECEIVED
GL 1 32-142-27
JUN - 1 2005
#2745
CASS COUNTY SURVEYOR

RLK KUUSISTO LTD
Since 1985
4511 West First Street • Suite 3 • Duluth, MN 55807
Duluth, MN
Ham Lake, MN
Hibbing, MN
Minnetonka, MN
Phone: (218) 720-6219
Fax: (218) 720-6287
www.rlk-kuusisto.com

REVISIONS

I hereby certify that this survey, plan or report was prepared by me or under my direct supervision and that I am a duly Licensed Land Surveyor under the laws of the State of Minnesota.

Kurt M. Kisch

DATE 5/3/2005 REG. NO. 23968

BOOK #	68
PAGE #	17–
DRAWN	KEH
CHECKED	

LOCATED IN
GOV'T LOT 1 S32–T142N–R27W &
PART OF GOV'T LOT 7 S29–T142N–R27W

BOY LAKE SITE

MARK SCHOLLE
568 Summerfield Drive
Chanhassen, MN 55317

SHEET # 1/1
PROJECT # 2005204

May 26, 2005 1:48pm
G:\Projects\2005\2005-204\L1\dwg\2005-204-TOP.dwg