CERTIFICATE OF SURVEY

OF PART OF GOVT LOT 3
SEC. 32, TWP. 140, RGE. 26
CASS COUNTY, MINNESOTA

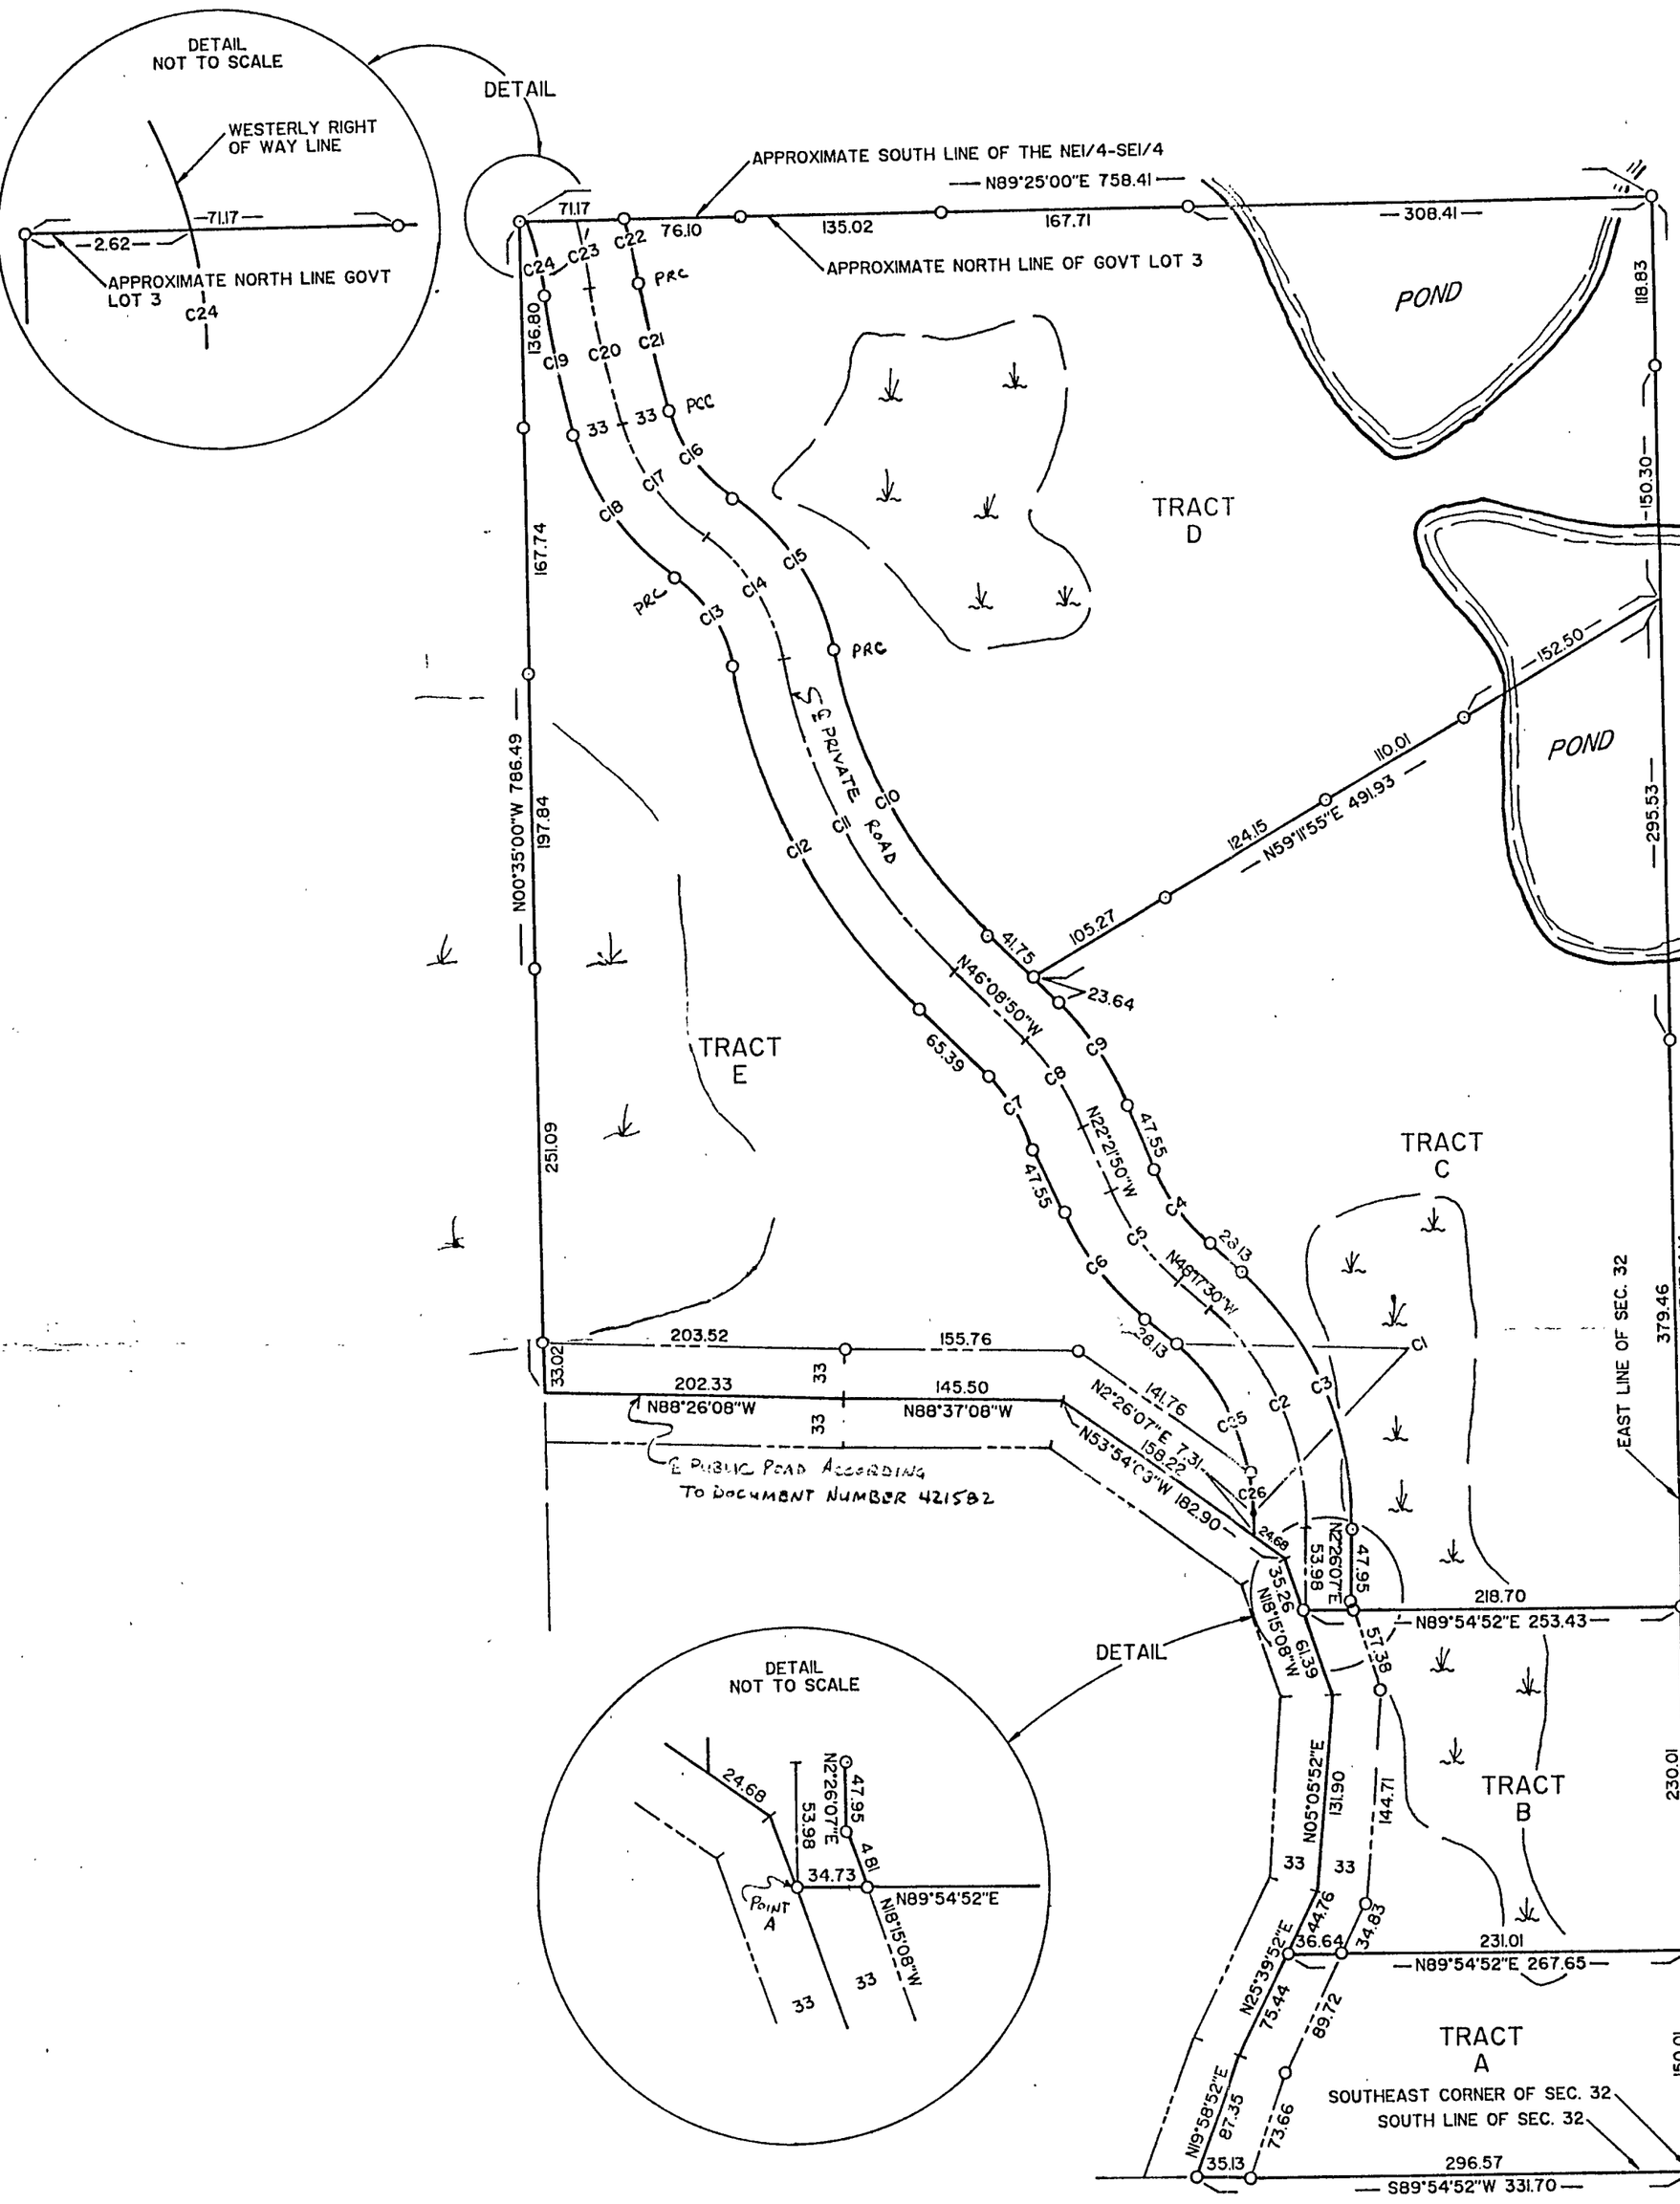

CURVE	DELTA	LENGTH	RADIUS
C1	50° 43' 37"	137.61	155.43
C2	50° 43' 37"	166.83	188.43
C3	50° 43' 37"	196.04	221.43
C4	25° 55' 40"	63 70	140.76
C5	25° 55' 40"	78 63	173.76
C6	25° 55' 40"	93 56	206.76
C7	23° 47' 00"	52.56	126 63
C8	23° 47' 00"	66.26	159.63
C9	23° 47' 00"	79.96	192.63
C10	36° 23' 58"	224.04	352.65
C11	36° 23' 58"	245.00	385.65
C12	36° 23' 58"	265.96	418.65
C13	45° 38' 42"	73.41	92.15
C14	45° 38' 42"	99.70	125.15
C15	45° 38' 42"	125.99	158.15
C16	39° 52' 51"	73.79	106.01
C17	39° 52' 51"	96.76	139.01
C18	39° 52' 51"	119.73	172 01
C19	7° 45' 54"	96 80	714.26
C20	7° 45' 54"	92.33	681.26
C21	7° 45' 54"	87.86	648.26
C22	6° 57' 09"	43.06	354.87
C23	8° 26' 05"	47.38	321.87
C24	10° 16' 13"	51.78	288.87
C25	37° 42' 47"	102.31	155 43
C26	13° 00' 50"	35 30	155 43

100 0 100
SCALE : 1 INCH = 100 FEET

O IRON MONUMENT ESTABLISHED

● IRON MONUMENT FOUND

BEARING DATUM ASSUMED

LOW LAND

MARVIN KOHOUT
REGISTERED LAND SURVEYOR
PO BOX 384
AITKIN MN 56431-0384
1-500-730-6673 OR
218-927-5452

I HEREBY CERTIFY THAT THIS SURVEY PLAN OR REPORT WAS PREPARED BY ME OR UNDER MY DIRECT SUPERVISION AND THAT I AM A DULY REGISTERED LAND SURVEYOR UNDER THE LAWS OF THE STATE OF MINNESOTA.

Marvin R. Kohout

DATE 17 SEPT. 2001 REG. NO. 17774