CERTIFICATE OF SURVEY

for

BEDELL

PART OF GOVERNMENT LOT 7, SECTION 22,
TOWNSHIP 140 NORTH, RANGE 30 WEST OF
THE 5th PRINCIPAL MERIDIAN IN
CASS COUNTY, MINNESOTA

NOTE: NO WET LANDS WERE OBSERVED AS DEFINED
IN MINNESOTA STATUTE 505.02, SUBD. 1.

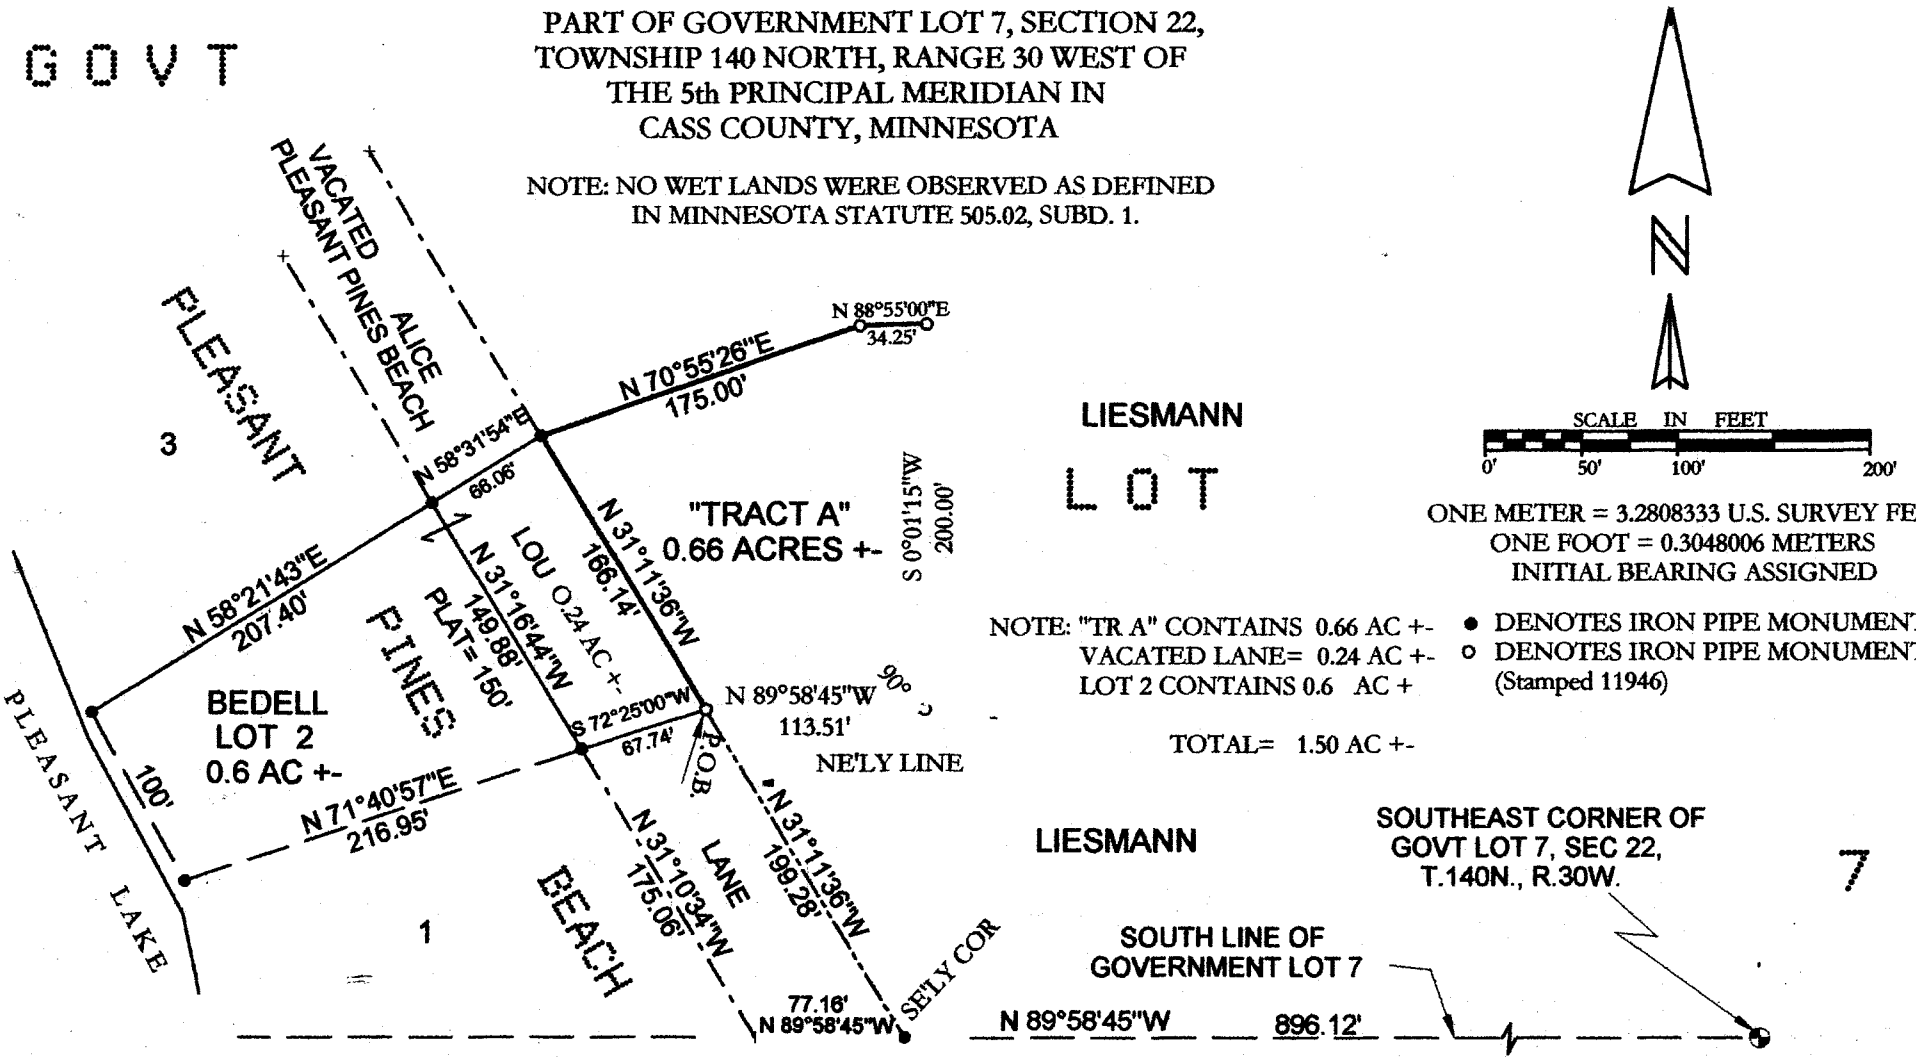

ONE METER = 3.2808333 U.S. SURVEY FEET
ONE FOOT = 0.3048006 METERS
INITIAL BEARING ASSIGNED

NOTE: "TR A" CONTAINS 0.66 AC +-
VACATED LANE= 0.24 AC +-
LOT 2 CONTAINS 0.6 AC +

TOTAL= 1.50 AC +-

● DENOTES IRON PIPE MONUMENT FOUND
o DENOTES IRON PIPE MONUMENT SET
(Stamped 11946)

I, ROGER A. MUSTONEN, HEREBY CERTIFY THAT THIS SURVEY WAS PREPARED BY ME OR UNDER MY DIRECT SUPERVISION AND THAT I AM A DULY LICENSED LAND SURVEYOR UNDER THE LAWS OF THE STATE OF MINNESOTA.

Roger A Mustonen 9-30-2005

ROGER A. MUSTONEN, PLS
MINNESOTA LICENSE 11946

#1

AMI SURVEYORS & MAPPERS
1073 COUNTY 5 NW HACKENSACK, MINNESOTA 56452
PHONE: OFFICE 218/682-2411 * FAX 682-2988