CERTIFICATE OF SURVEY

LOT 1, BLOCK TWO, SOO ADDITION TO REMER, AND PART OF THE SOUTHWEST QUARTER OF THE NORTHWEST QUARTER, SECTION 1, TOWNSHIP 141 NORTH, RANGE 26 WEST, CASS COUNTY, MINNESOTA

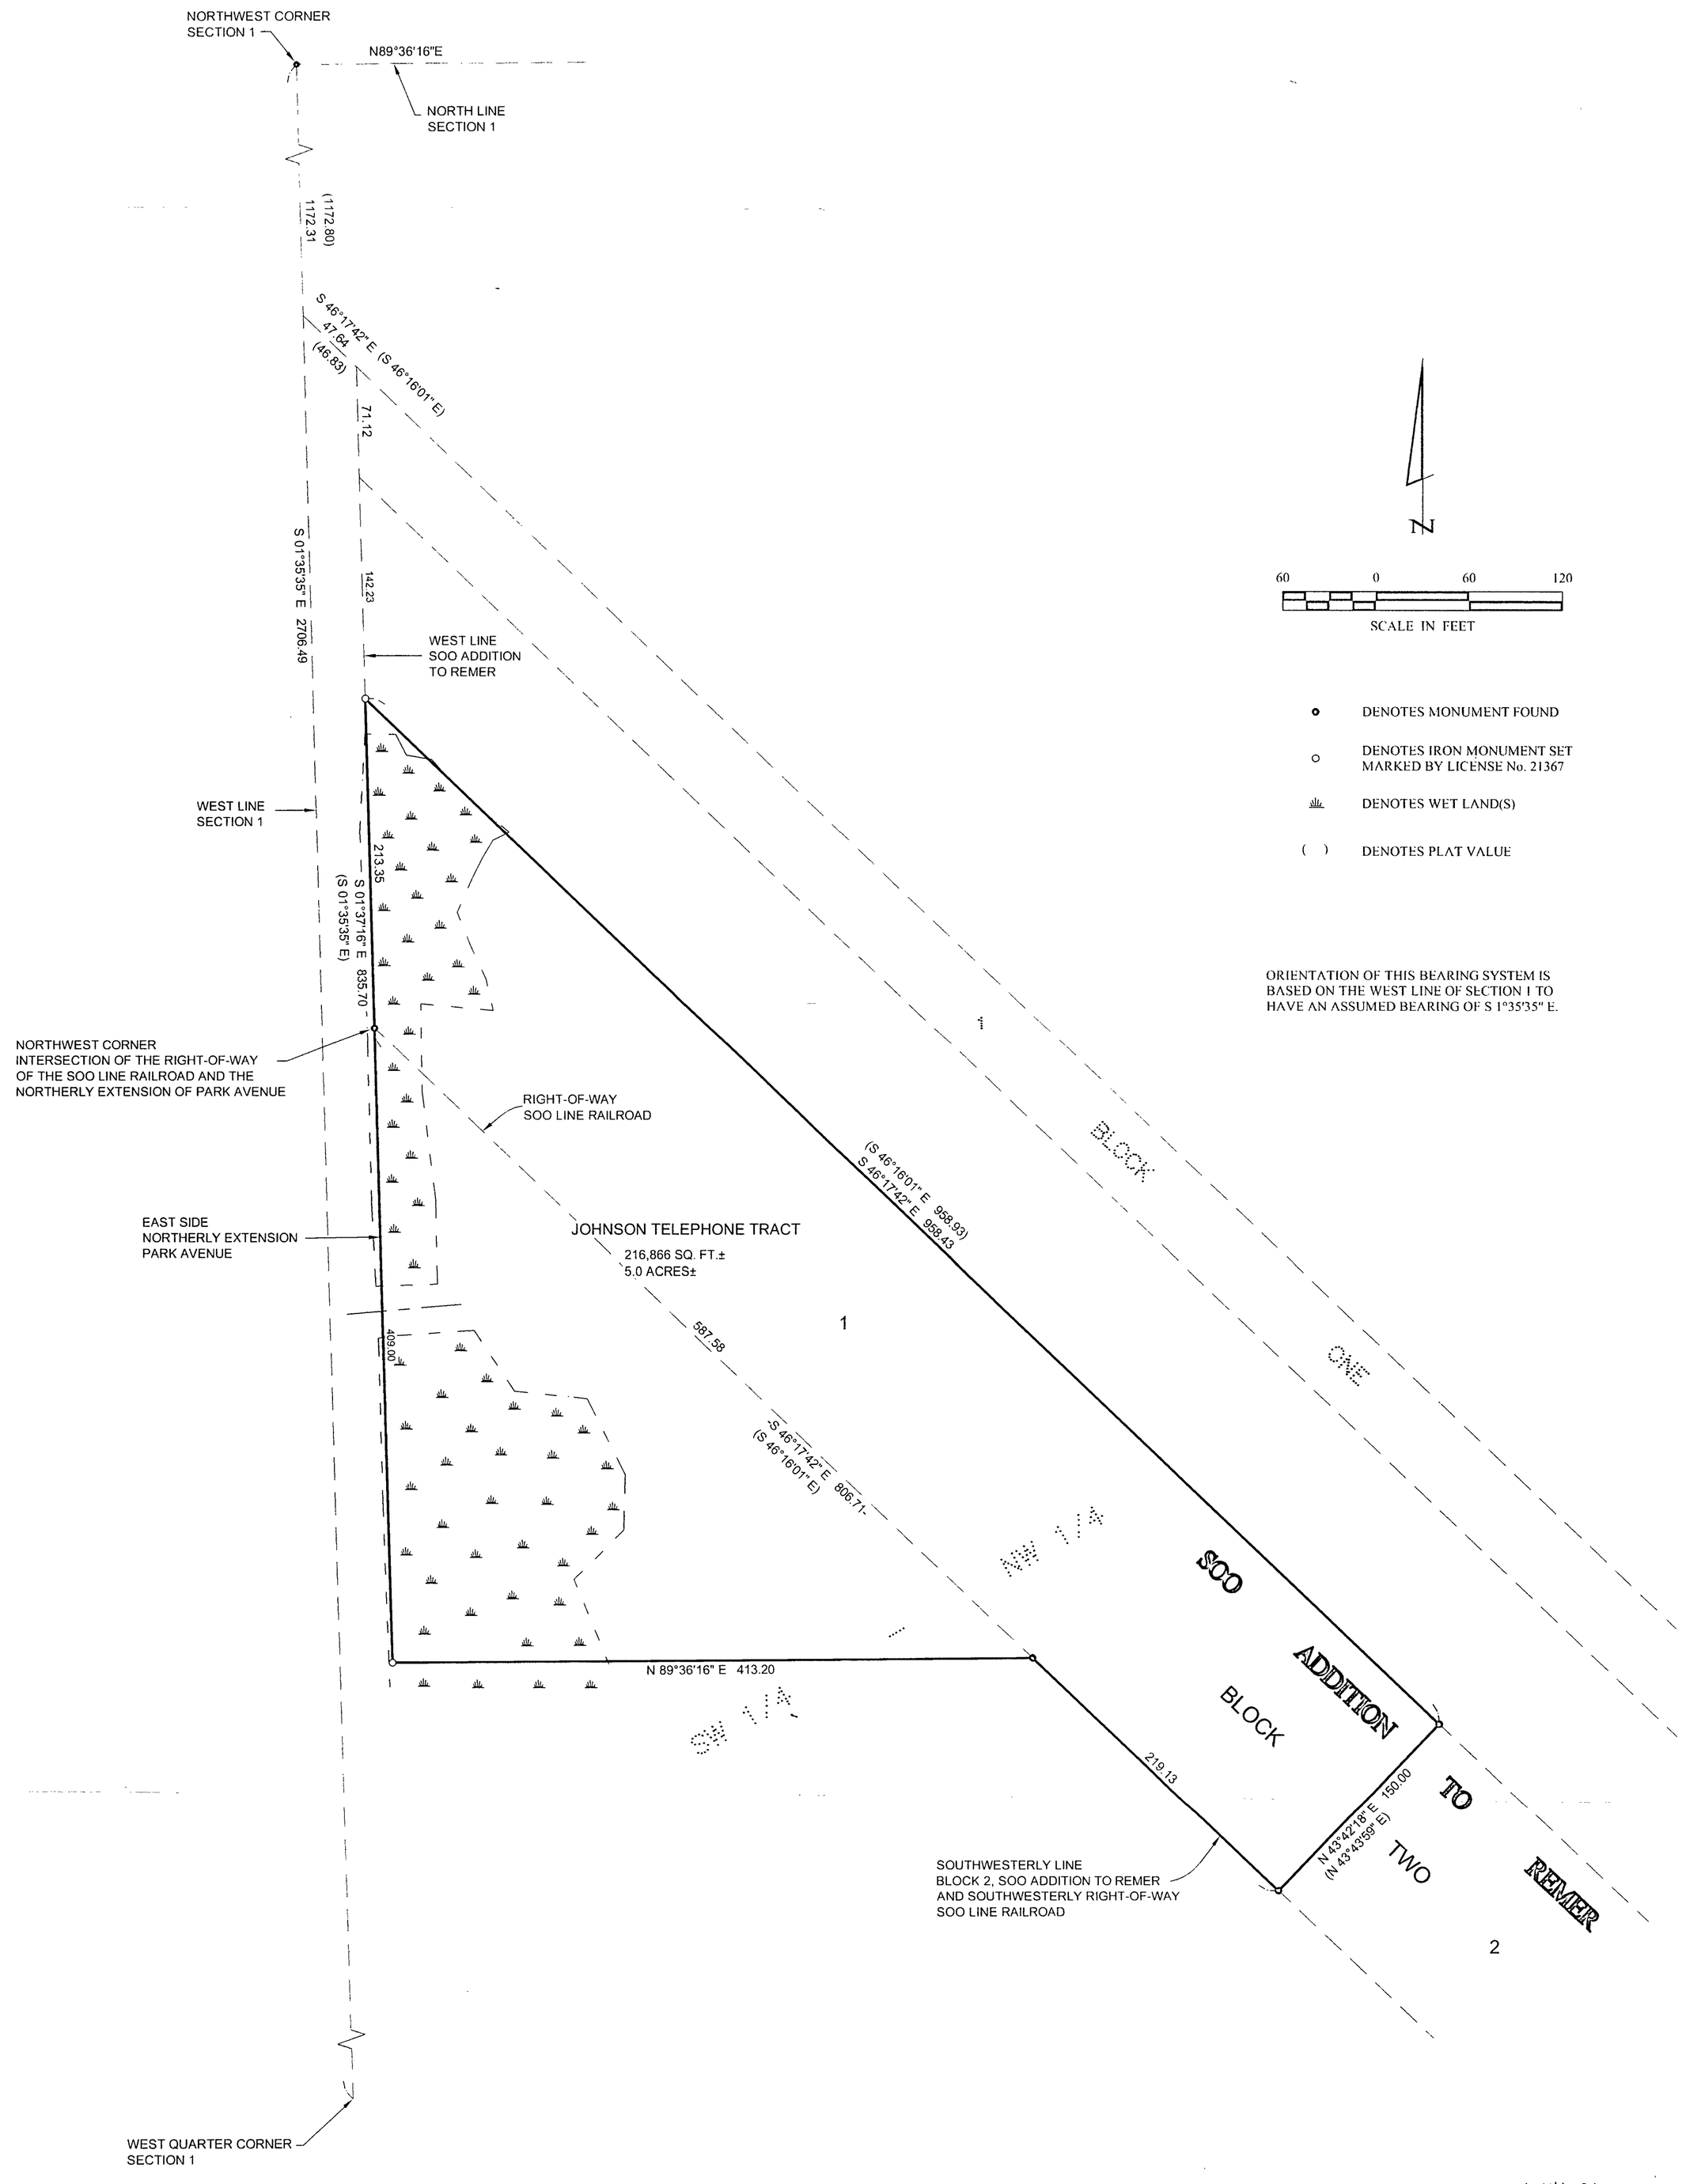

1-141-26
RECEIVED
Lot 1 Blk 2 SOO Addition to Remer & SW, NW
AUG 10 2005
3025
CASS COUNTY SURVEYOR

SHEET 1 OF 1	CERTIFICATE OF SURVEY	PROJ MGR. TLF	COMPUTER 052124	DATE 7/29/05	REVISIONS: DATE / DESCRIPTION / BY	I HEREBY CERTIFY THAT THIS SURVEY, PLAN, SPECIFICATION, OR REPORT WAS PREPARED BY ME OR UNDER MY DIRECT SUPERVISION AND THAT I AM A DULY LICENSED PROFESSIONAL ENGINEER OR LAND SURVEYOR UNDER THE LAWS OF THE STATE OF MINNESOTA.	Landecker & Associates, Inc. Engineering · Surveying · Planning
	JOHNSON TELEPHONE COMPANY c/o: DWAYNE JOHNSON P.O. BOX 39 REMER, MN 56672	CHECKED BY TRJ	FIELD BOOK BOOK 237 PG 76	SCALE HORZ 1"=60'		TERRY L. FREEMAN DATE 7/29/05 LIC. NO. 21367	Walker, MN 56484 Phone: 218-547-1296 Fax: 218-547-2272
		DRAWN BY TRJ	FILE NO 052124	VERT. NONE			