CERTIFICATE OF SURVEY

LOTS 15 AND 16, BLOCK ONE, QUAMS FIRST ADDITION TO WALKER,
CASS COUNTY, MINNESOTA

FOR: MOORE
c/o LEECH LAKE REALTY
P.O. BOX 8
WALKER, MN. 56484

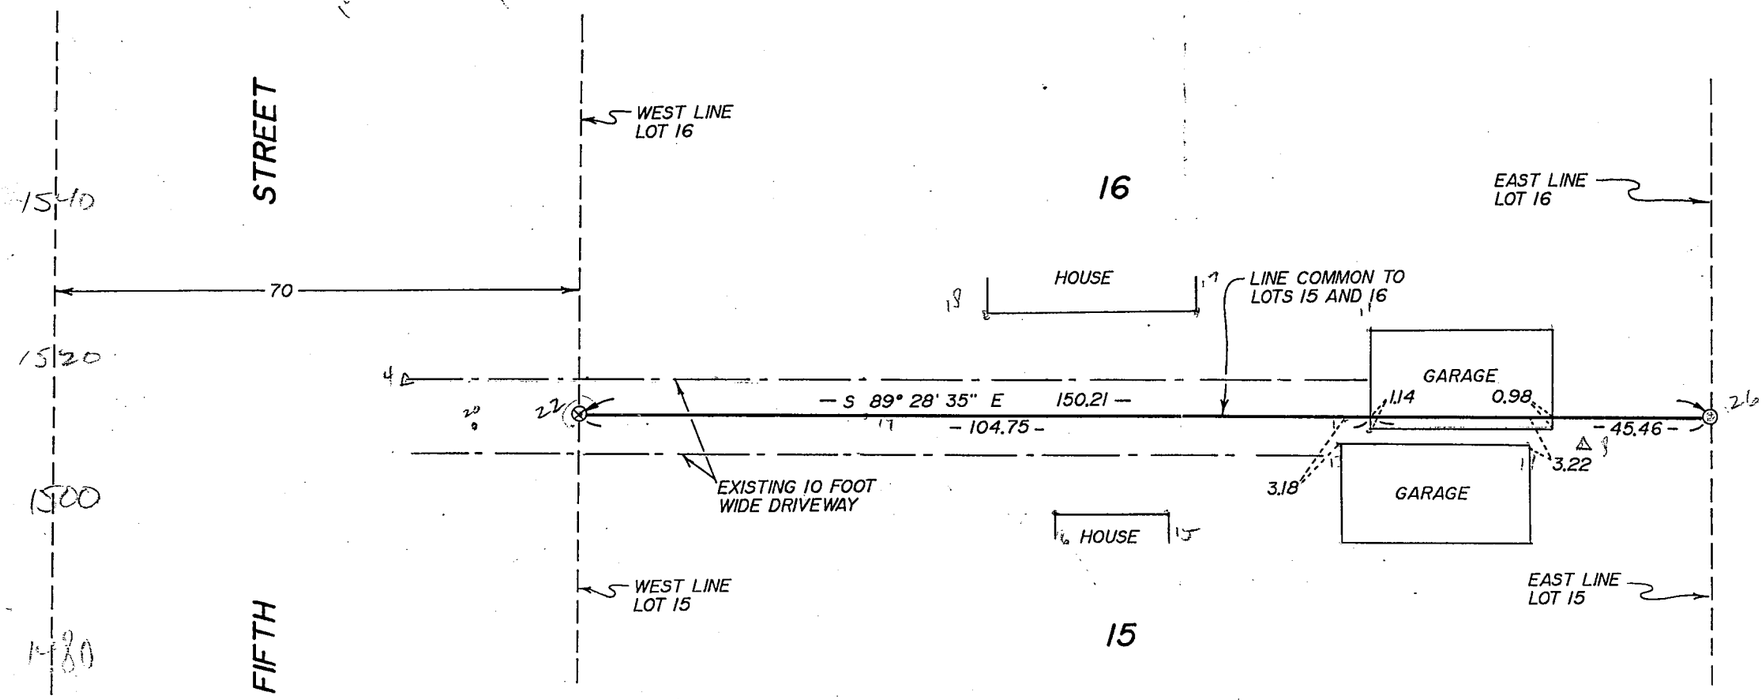

SCALE 1"=20'

20 0 20 40

scale feet

○ DENOTES IRON MONUMENT SET MARKED BY REG. NO. 21367

⊗ DENOTES PK NAIL SET

ORIENTATION OF THIS BEARING SYSTEM IS ASSUMED

RECEIVED
#3418
FEB - 9 2007
SW-SE 22-142-31
COUNTY SURVEYOR

I HEREBY CERTIFY THAT THIS SURVEY, PLAN, SPECIFICATION OR REPORT WAS PREPARED BY ME OR UNDER MY DIRECT SUPERVISION AND THAT I AM A DULY LICENSED ENGINEER OR LAND SURVEYOR UNDER THE LAWS OF THE STATE OF MINNESOTA.

Terry L. Faun

DATE 2/22/94 LIC. NO. 21367

Landecker & Assoc, Inc.
BOX 292, WALKER, MINNESOTA 56484
(218) 547-1296
PLANNING ENGINEERING SURVEYING

PROJ. MGR.	DATE	REVISIONS	COMPUTER
TLF	2/22/94		532 - 4
CHECKED BY	SCALE		BOOK 109 PG. 29
TLF	HORIZ 1" = 20'	22-78	W94206
DRAWN BY	VERT		FILE NO.
KAM/KAF			SHEET 1 OF 1