Certificate of Survey

Part of Government Lot 2,
Section 5, Township 133 North, Range 30 West,
Cass County, Minnesota.

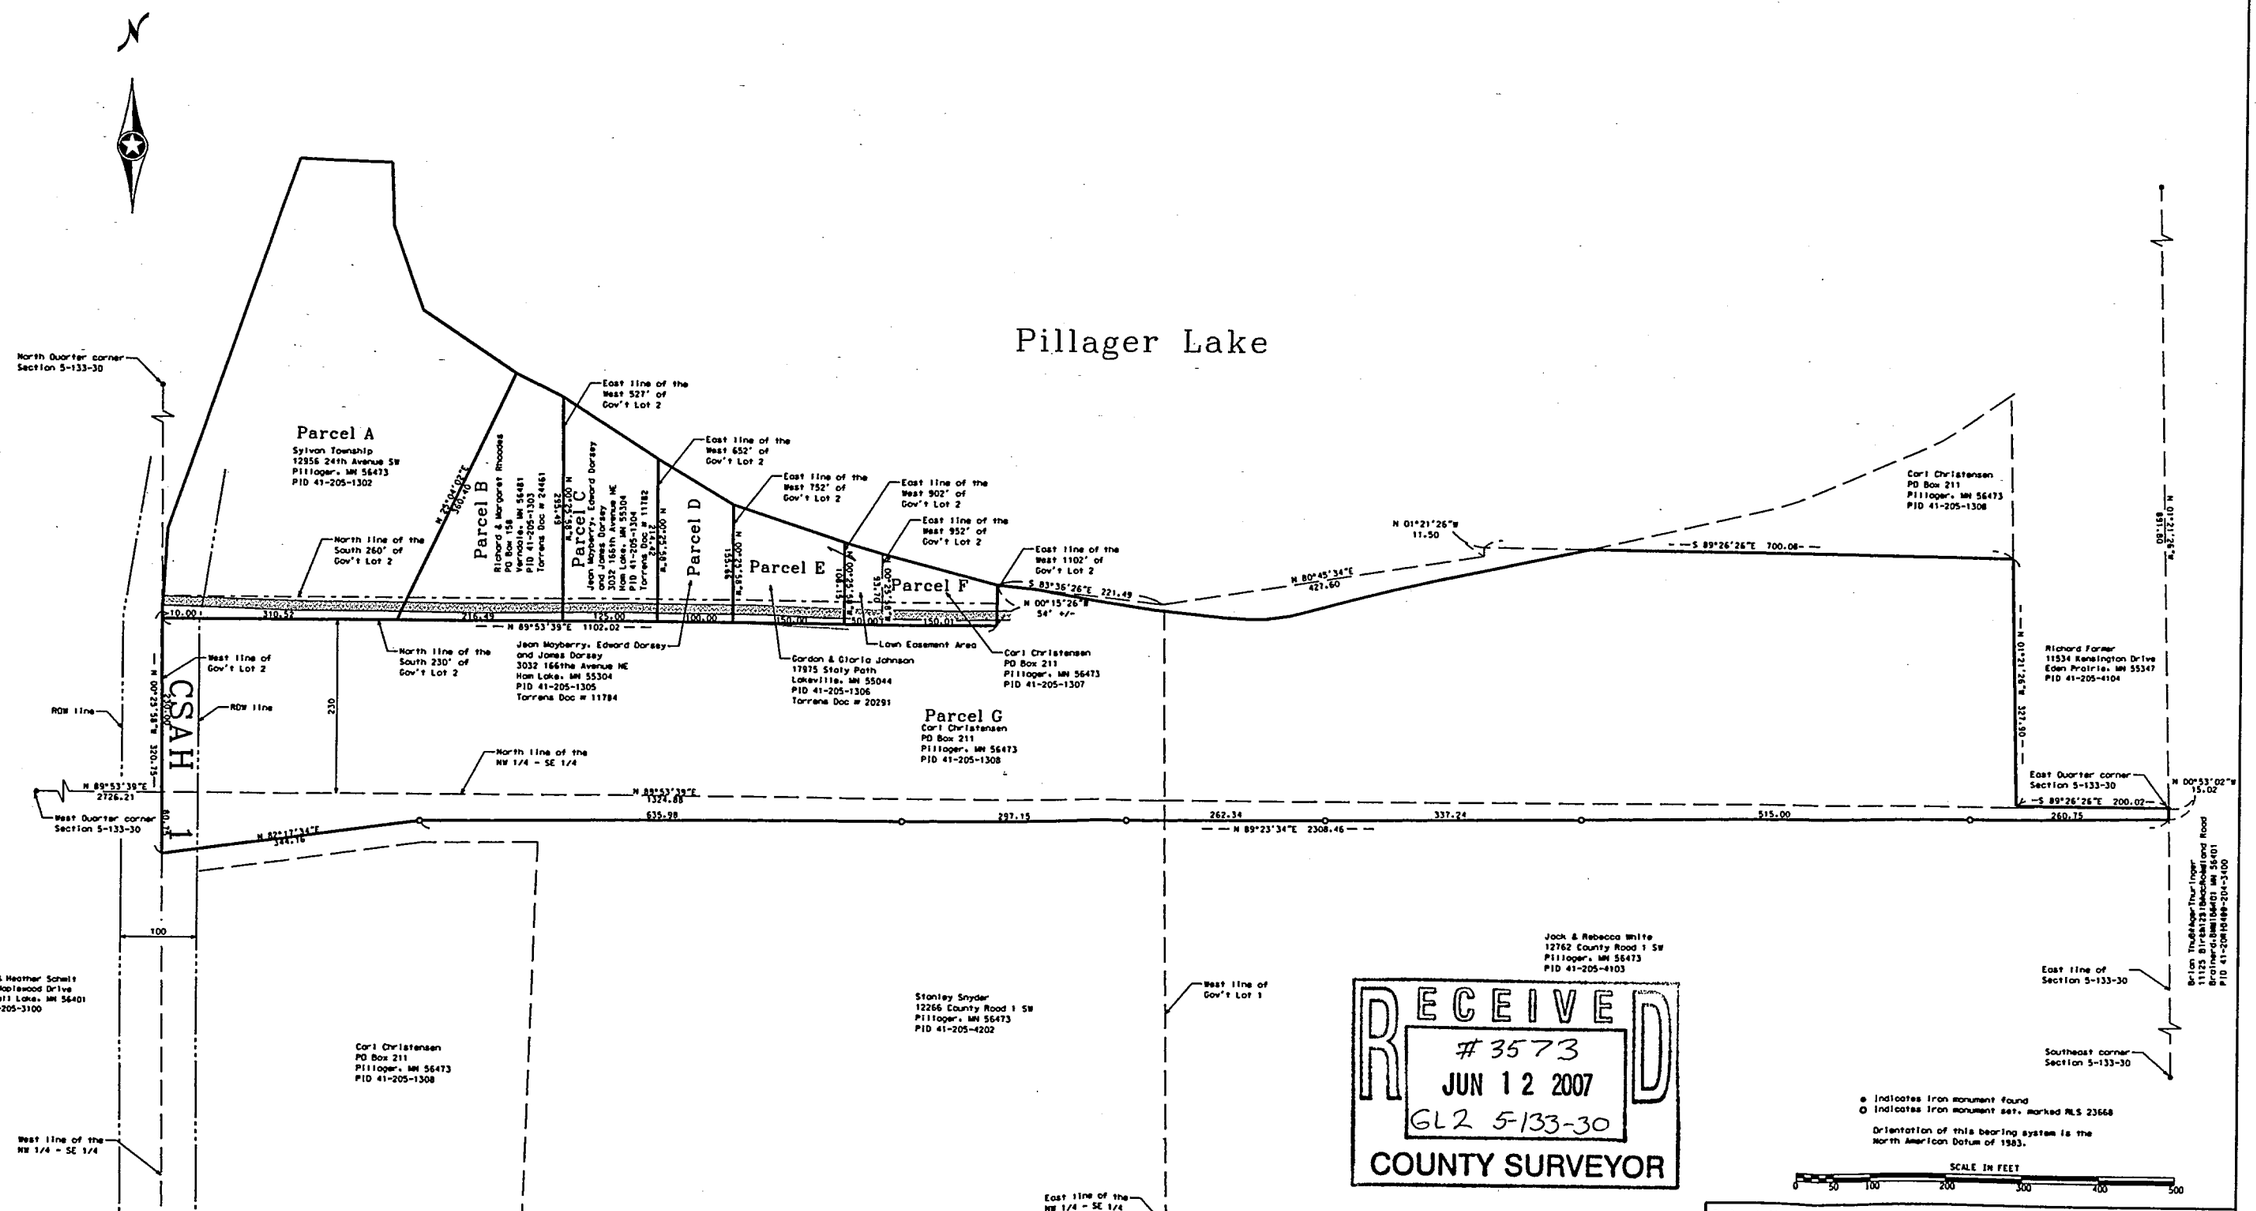

RECEIVED
#3573
JUN 12 2007
GL2 5-133-30
COUNTY SURVEYOR

● indicates iron monument found
○ indicates iron monument set, marked RLS 23668

Orientation of this bearing system is the North American Datum of 1983.

SCALE IN FEET
0 50 100 200 300 400 500

No.	Date	REVISIONS

Client Name: Carl Christensen

Survey Byt JK
Drawn Byt KW
Checked Byt JK

I HEREBY CERTIFY THAT THIS PLAN, SURVEY, OR REPORT WAS PREPARED BY ME OR UNDER MY DIRECT SUPERVISION AND THAT I AM A DULY REGISTERED LAND SURVEYOR UNDER THE LAWS OF THE STATE OF MINNESOTA.

Signature: James Kramer, MN License No. 23668 Date: 5-25-2007

PROJECT NO. CHRIC0701

KLD
1120 Industrial Park Road SW
Brainerd, MN 56401
218-828-0330

KRAMER LEAB DELEO
SURVEYING • ENGINEERING • PLANNING
BAXTER ST. CLOUD WALKER