# CERTIFICATE OF SURVEY

## PART OF GOVERNMENT LOT 1 AND PART OF GOVERNMENT LOT 2, SECTION 18, TOWNSHIP 134 NORTH, RANGE 29 WEST, CASS COUNTY, MINNESOTA

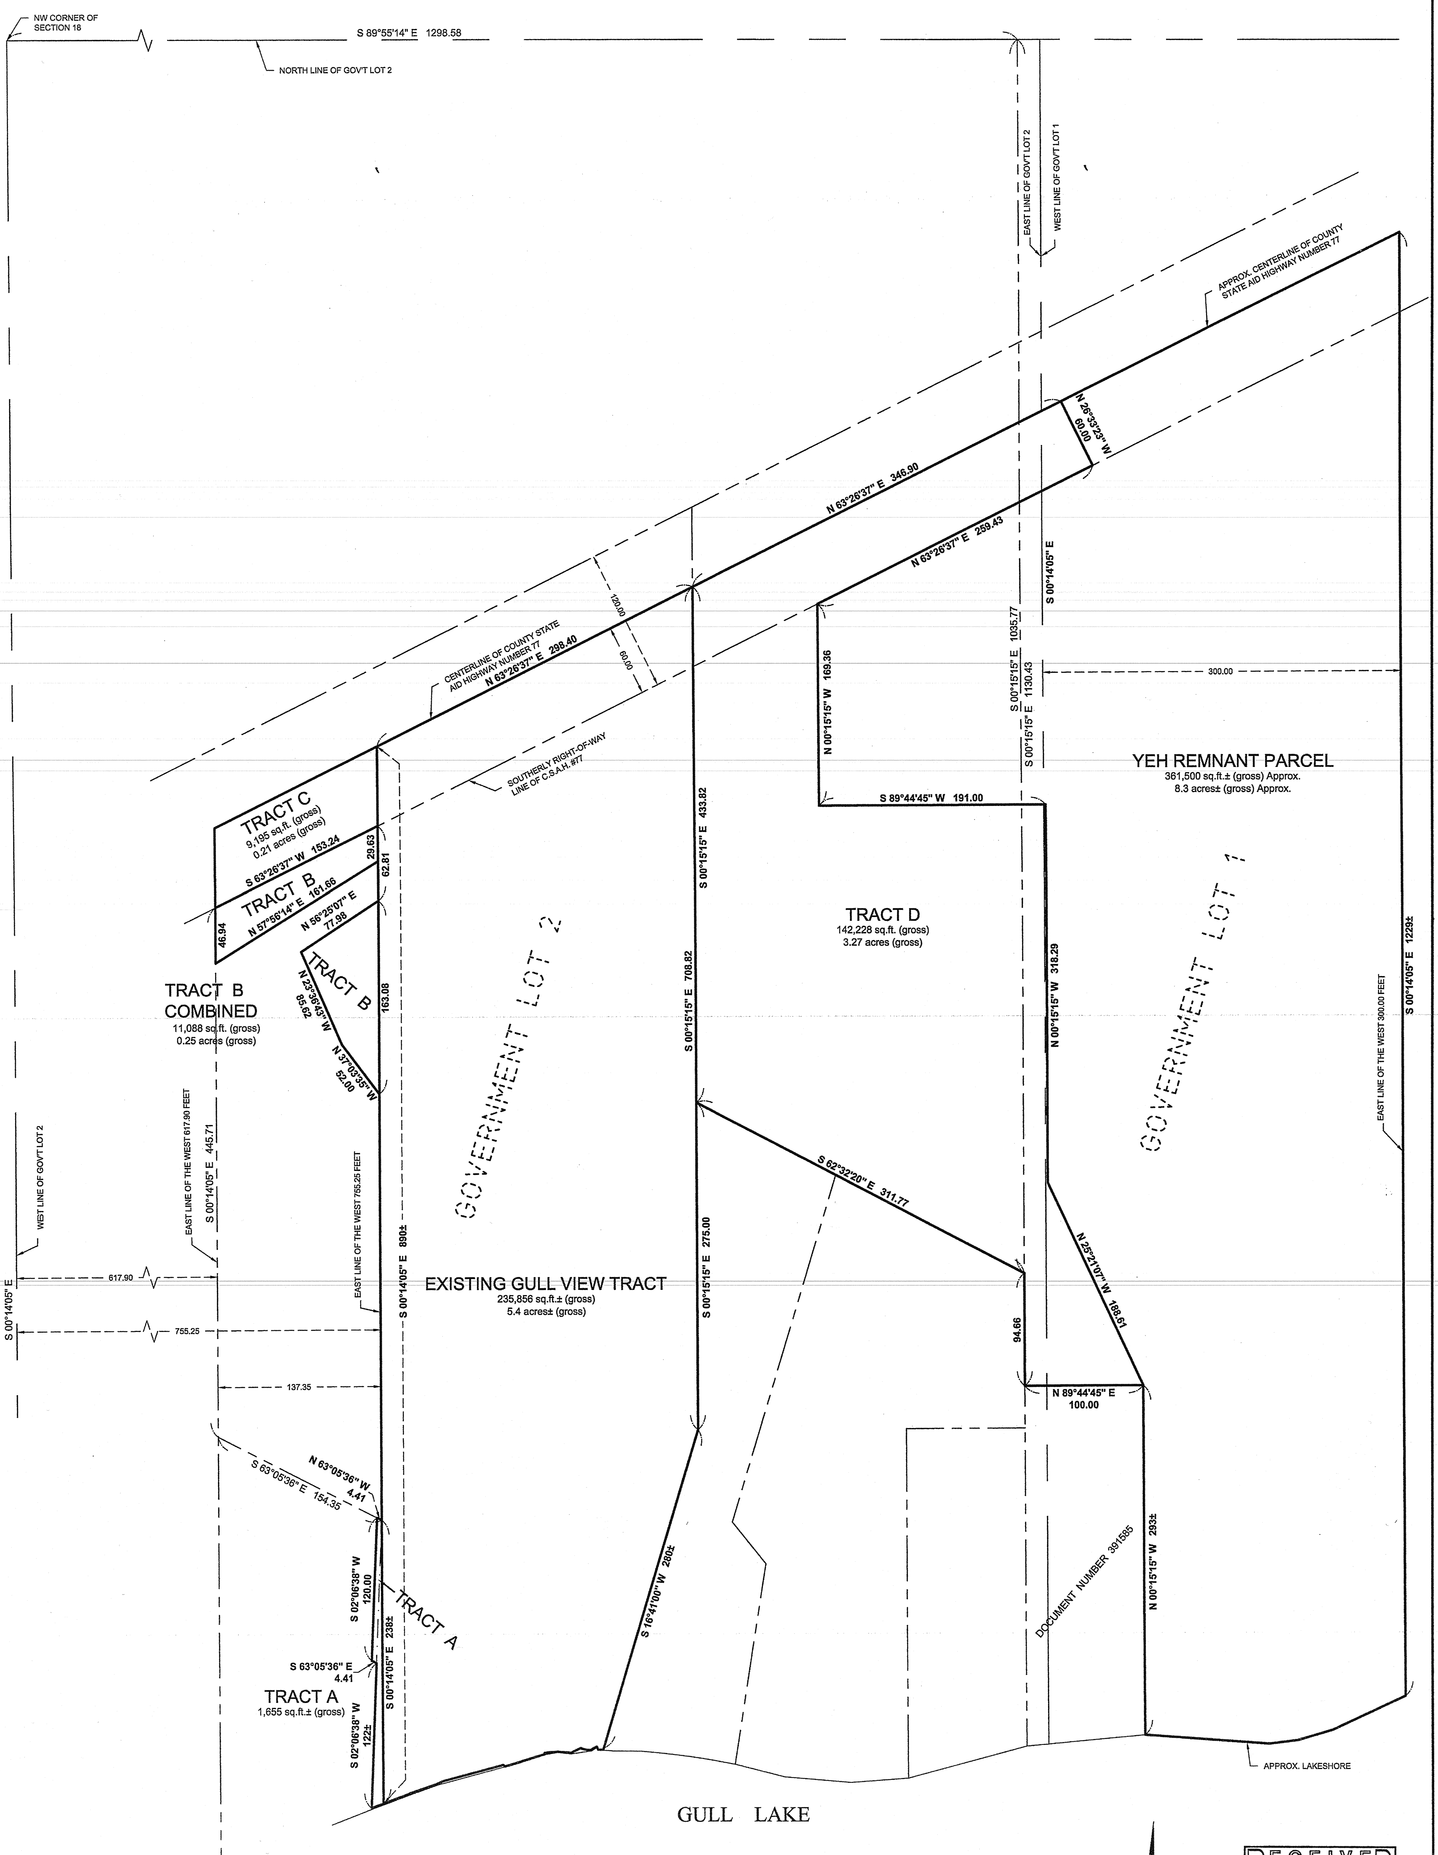


***GULL LAKE***

**GENERAL DEVELOPMENT CLASSIFICATION**

NORMAL RESERVOIR POOL ELEVATION = 1194.00

HIGHEST KNOWN ELEVATION = 1195.44

BENCHMARK: CORPS OF ENGINEERS GAUGE AT GULL LAKE DAM 0.00 GAUGE = 1188.14 ELEVATION

LAKE ELEVATION = 1193.79 ON 3-26-07

ORIENTATION OF THIS BEARING SYSTEM IS BASED ON THE NORTH LINE OF GOVERNMENT LOT 2 TO HAVE AN ASSUMED BEARING OF S 89°55'14" E.

60 0 60 120

SCALE IN FEET

RECEIVED
# 13908
JUN 11 2008
GL 1+2 18-139-29
COUNTY SURVEYOR

© 2008 Landecker & Associates, Inc.

| | | | | | | | |
|---|---|---|---|---|---|---|---|
| SHEET 1 OF 1 | CERTIFICATE OF SURVEY | PROJECT MANAGER: PAT | PROJECT No.: 071066 | DATE: 5-20-08 | REVISIONS DATE / DESCRIPTION / BY | I HEREBY CERTIFY THAT THIS SURVEY, PLAN, SPECIFICATION, OR REPORT WAS PREPARED BY ME OR UNDER MY DIRECT SUPERVISION AND THAT I AM A DULY LICENSED PROFESSIONAL ENGINEER OR LAND SURVEYOR UNDER THE LAWS OF THE STATE OF MINNESOTA. | Landecker & Associates, Inc. Engineering · Surveying · Planning |
| | Gordon Viere<br>c/o Gull View Association<br>532 Medina Road<br>Medina, MN 55391 | CHECKED BY: PAT | FILE NAME: Revised-EX071066.dwg | SCALE: HORZ. 1"=60' | | PATRICK A. TROTTIER PLS#41002<br>DATE 5-20-08 LIC. NO. 41002 | Fergus Falls, MN 56472<br>Phone: 1-888-866-4940 Fax: 218-568-5404 |
| | | DRAWN BY: RJF | FIELD BOOK: BOOK 304 PG. 17 | VERT. NONE | | | |

F:\Drawings\2007\071066 GULL VIEW-VIERE\dwg\Revised-EX071066.dwg, 5/20/2008 2:14:19 PM, 1:1
- - - C071066 5_20_08_PDF PAGE 1 - 6/12/2008 - 03:29