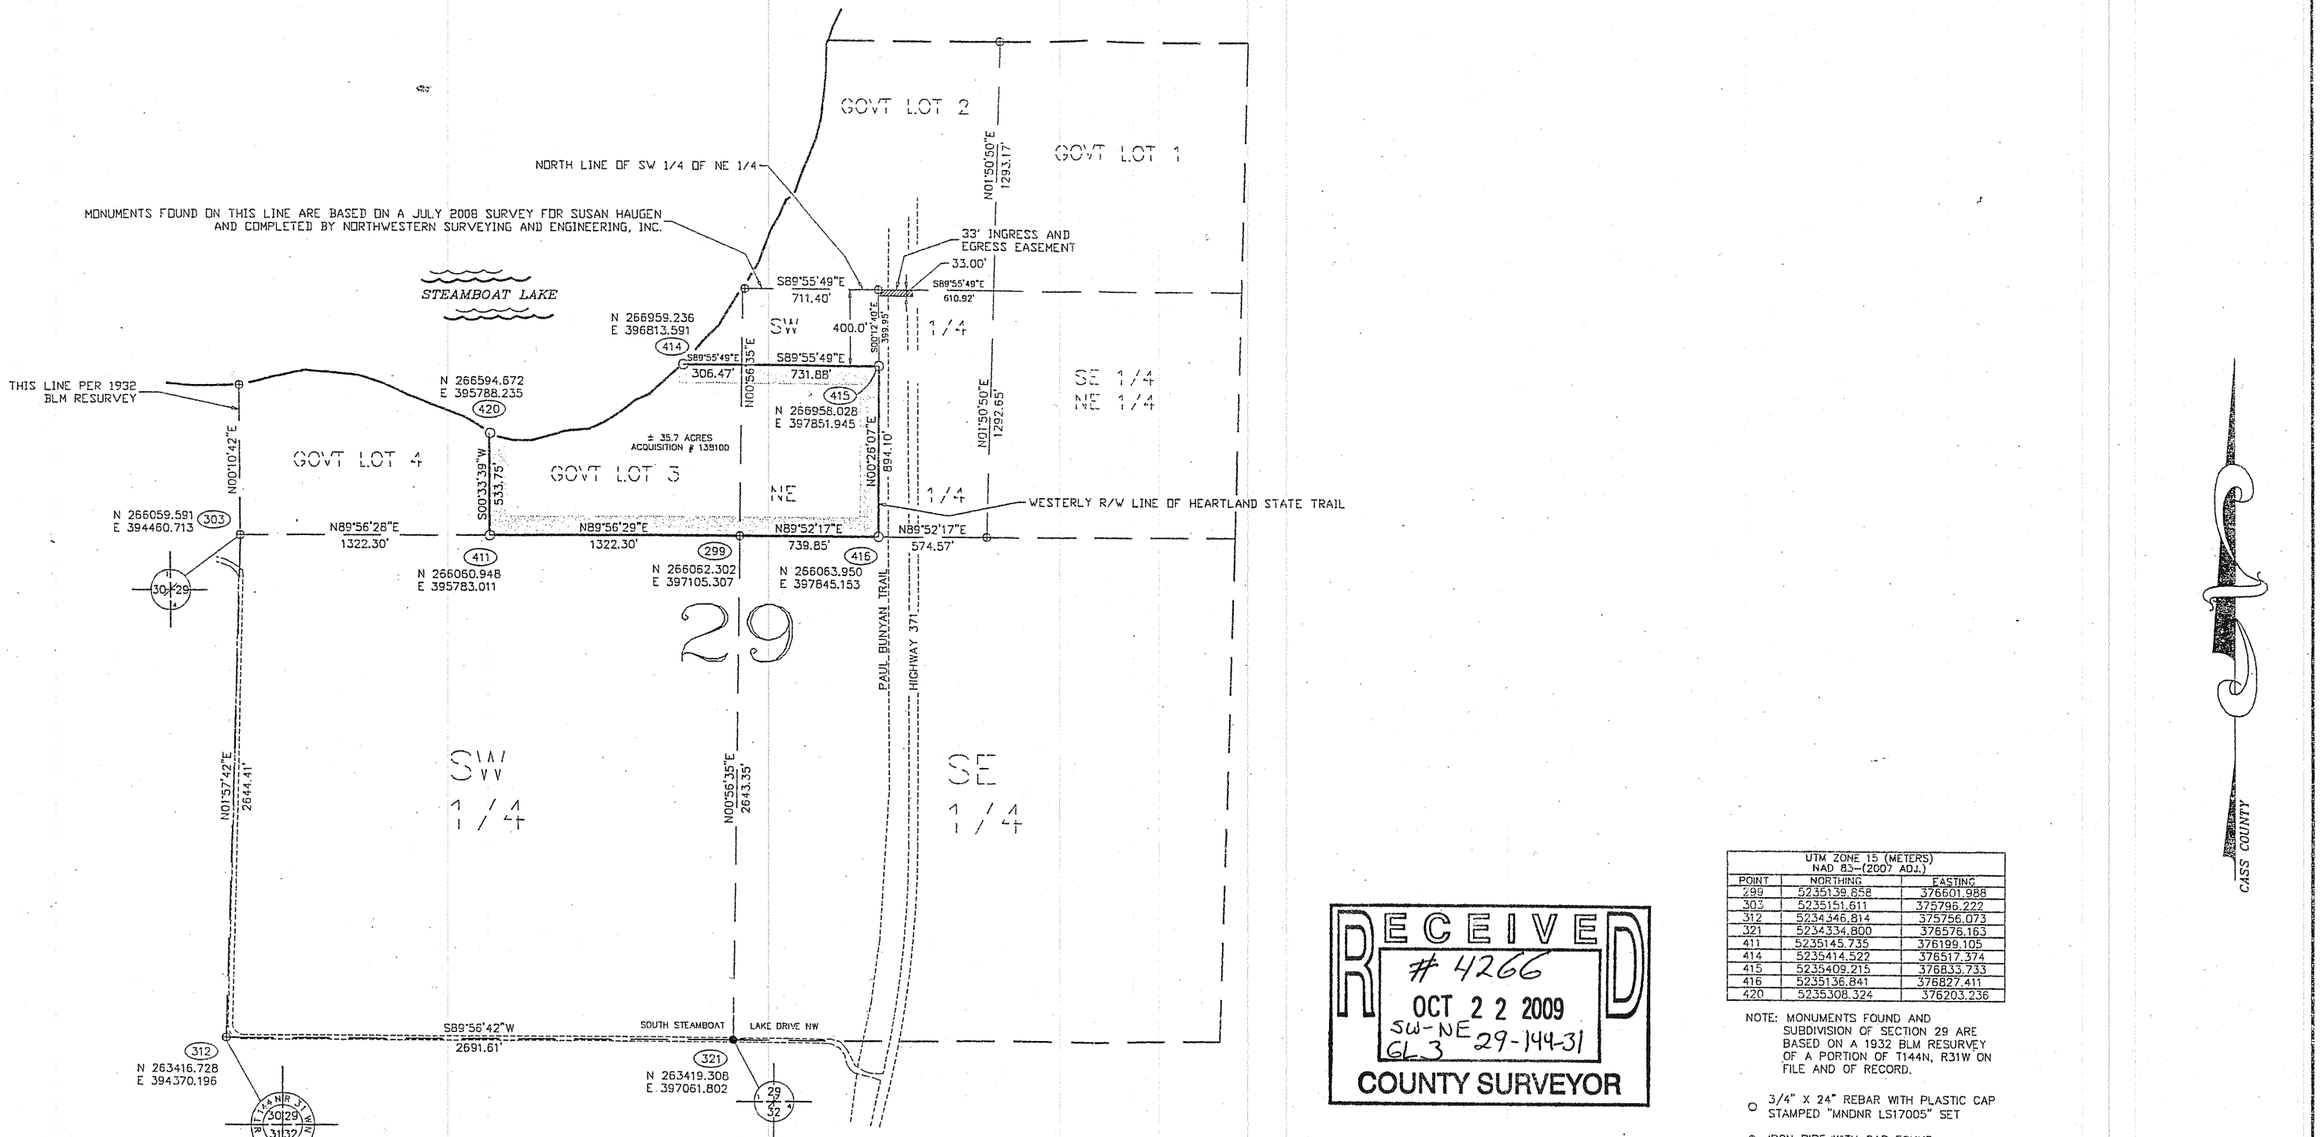

UTM ZONE 15 (METERS) NAD 83-(2007 ADJ.)		
POINT	NORTHING	EASTING
299	5235139.658	376601.988
303	5235151.611	375796.222
312	5234346.814	375756.073
321	5234334.800	376576.163
411	5235145.735	376199.105
414	5235414.522	376517.374
415	5235409.215	376833.733
416	5235136.841	376827.411
420	5235308.324	376203.236

NOTE: MONUMENTS FOUND AND SUBDIVISION OF SECTION 29 ARE BASED ON A 1932 BLM RESURVEY OF A PORTION OF T144N, R31W ON FILE AND OF RECORD.

○ 3/4" X 24" REBAR WITH PLASTIC CAP STAMPED "MNDNR LS17005" SET

⊕ IRON PIPE WITH CAP FOUND

● IRON PIPE FOUND

▭ PROPERTY TO BE ACQUIRED

400 200 0 400 800
SCALE IN FEET

RECEIVED
4266
OCT 22 2009
SW-NE 29-144-31
GL 3
COUNTY SURVEYOR

This is not an OFFICIAL copy unless this stamp appears in RED

LOWELL POMMERENING
PROP
MN DNR

I HEREBY CERTIFY THAT THIS SURVEY, PLAN, OR REPORT WAS PREPARED BY ME OR UNDER MY DIRECT SUPERVISION AND THAT I AM A DULY LICENSED LAND SURVEYOR UNDER THE LAWS OF THE STATE OF MINNESOTA

LOWELL R. POMMERENING
DATE 2-20-09 LIC. NO. 17005

DIVISION OF LANDS AND MINERALS	MINNESOTA DEPARTMENT OF NATURAL RESOURCES
Survey FEBRUARY 2009 D.A. DRUSCH, A.M. DJONNE	DIVISION OF FISH AND WILDLIFE
Drawn FEBRUARY 2009 J.C.JAHNKE	PROPERTY MAP – ACQUISTION SURVEY
Checked FEBRUARY 2009 L.R.POMMERENING	STEAMBOAT LAKE AQUATIC MANAGEMENT AREA
Horz Datum NAD 83 ('07 ADJ) Vert Datum	CASS COUNTY NEAR CASS LAKE
Latest Revision: Revised By:	Sec. 29 T. 144 N.R. 31 W.
Ref. Dwgs.	Reg. REQ. 1406 File AMA00050.00.00.01 File Sheet 1