PLAT OF COUNTY LINE ROAD
BETWEEN CASS & CROWING COUNTIES
THROUGH Twp 138 Rge 29
PLAT OF ROAD THROUGH Twp 138 Rge 29 BETWEEN
Cass & Crow Wing Counties
Plat of County Line Road Petition
Dated & filed June 8th 1908
Viewed & laid out 135 N Rge 29 W 5 PM
Minnesota

#4479

TWP. 138 N. RANGE 29 W 5 P.M.

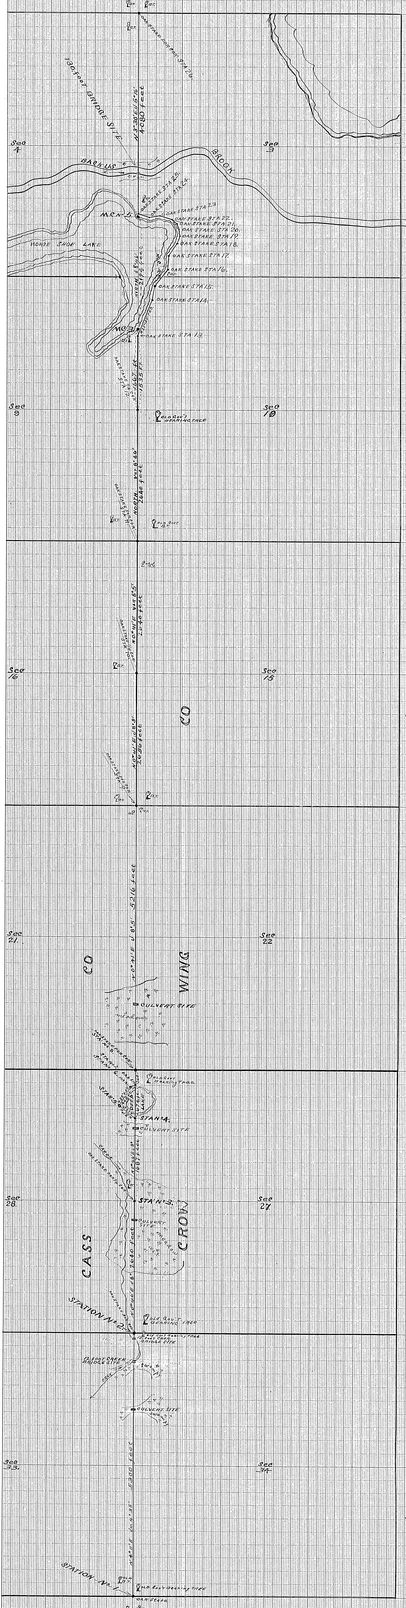

To the Board of Commissioners appointed by Hon. W. S. McClenahan, Judge of District Court, Fifteenth Judicial District:-

The undersigned, John W. Dyer, having been employed by you to make a survey of a road in said Judicial District, would report that the following is a correct survey thereof as made by me under your direction, to wit:

Thirty-four (34)

Beginning at Station One (1) being the Southwest corner of Section (138) township One hundred thirty eight (138) N., of Range twenty nine (29) W., of the 5th Principal Meridian: Thence N 4 11'E following the sec line: at 3780 ft enter Swamp., at 3840. ft leave Swamp., at 4600. enter meadow., at 4740. ft Centre of 12. ft Creek-runs West., at 4810 ft leave meadow., at 5000 ft cen of 12 ft creek, runs SE., at 5300. Oak stake Sta 2. being the cor of Secs 27,28,33 & 34., T.138, Rge 29., set from old Gov't Bearing trees:- Thence N 0 48'E between secs 27 & 28: at 50 ft leave Creek bottom. at 1000 ft enter Meadow, at 3040 ft Oak stake Sta 3. being the 1/4 Sec Cor between Secs 27 & 28, set From old Gov't Bearing trees in Meadow. Thence N 0 48'E following the section line: at 450 ft leave Meadow, which bears NW & SE. at 1428 ft enter Meadow. enter runs S.W. at 1920 ft leave Meadow. enter wet land. at 1987 ft oak stake Sta No.4 set on Sec line. 33 ft South of a little deep lake: thence N 61 W, Keeping 33 ft from the lake shore: at 400 ft set oak stake Sta No.5, Thence N 35 45'W keeping 33 ft from lake shore: at 468 ft Oak Stake Sta No.6. Thence N 69 E keeping 33 ft from lake shore: at 775 ft set Oak stake Sta No.7. being a point on the Sec line 40 ft N of little deep lake & 974. ft from Sta No.4. Thence N 48'E following Sec line: at 98 ft Oak stake, Sta No.8. being Corner to Secs 21,28,27 & 33 set from old Gov't Bearing trees. Thence N 0 41'E between secs 21 & 28, T 138, R 29.: at 550 ft enter open Meadow, drains West at 1380 ft leave Meadow. enter Jack Pine, at 2840. Govt Bearing trees are gone. at 3010, Oak stake, Sta No.9. being the Corner to Secs 15-16-21-22, 138-29. Set from old Gov't Bearing trees. Thence N 0 41'E set Secs 15 &16. at 2836 ft set Oak stake For Sta No.10. being 1/4 Sec Corner between secs 15 & 16. Thence N 0 41'E following the Sec line: at 3040 set oak stake Sta No.11. being Corner to Secs 9-10-15 & 16. Thence W along Sec line: at 3040 ft set Oak stake for Sta No.12. being 1/4 Sec Cor between Secs 9 & 10, set From old Gov't Bearing trees. Thence N. Along Sec line: at 1538 ft Oak stake Sta No.13. being a point on the Sec line, 132 ft South of Gov't Meander Cor No.5. on South side of Horse Shoe Lake., thence West 114 ft keeping 33 ft from water edge, 755 ft to oak stake being Sta No.14. Thence N 8 10'W, 208 ft to oak stake being Sta No.15. Thence N 39 45'W: at 210 ft cross South boundry of Sec 5, 49.5 ft East of Gov't Meander Cor No.4., at 450 ft set Oak stake Sta No.16. Thence N 1 30'W: at 978 ft Oak stake Sta No.17. Thence N 35 15'E 800 ft Oak stake Sta No.18. Thence N10 15'E 150 ft to Sta 19. Oak stake. Thence N 6 30'W 1254 ft to Sta 20. Oak stake. Thence N22 10'W 125 ft. to Sta 21. Oak stake. Thence N 49 12'W 111 ft to Sta 22. Oak stake. Thence N74 10'W 386 ft to Sta 23. Oak stake. Thence S78 47'W, 171 ft to Sta 24. Oak stake. Thence N 75 55'W, 240 ft to Oak stake sta for Sta No.25. being a point on the Sec line, 33 ft N of Gov't Meander Corner No.5. Thence N 3 30'E between Secs 3 & 4:: at 800 ft enter River bottom. at 910. S bank of Backus Brook, at 1040. North bank Backus Brook. at 1080. leave River bottom., at 4080. ft Oak stake Sta No.26. being N.W. corner Sec 3. T 138, Rge 29.

I hereby certify that the above is a correct copy of the survey of Road running North 5 Miles from the S.W. corner Sec 34, Twp 139, Rge 29, Cass & Crow Wing Counties., which was made May 30th to June 8th 1908., by direction of C. D. Dames, Benj. Fordyce & John Lixstien, Commissioners appointed by the Judge for that purpose.

Dated at Pine River Minn this 8th day of June, A.D. 1908.

John W Cuss

County Surveyor Cass Co Minnesota.