Certificate of Survey

Part of the Northeast Quarter of the Northwest Quarter of
Section 12, Township 134 North, Range 30 West,
Cass County, Minnesota.

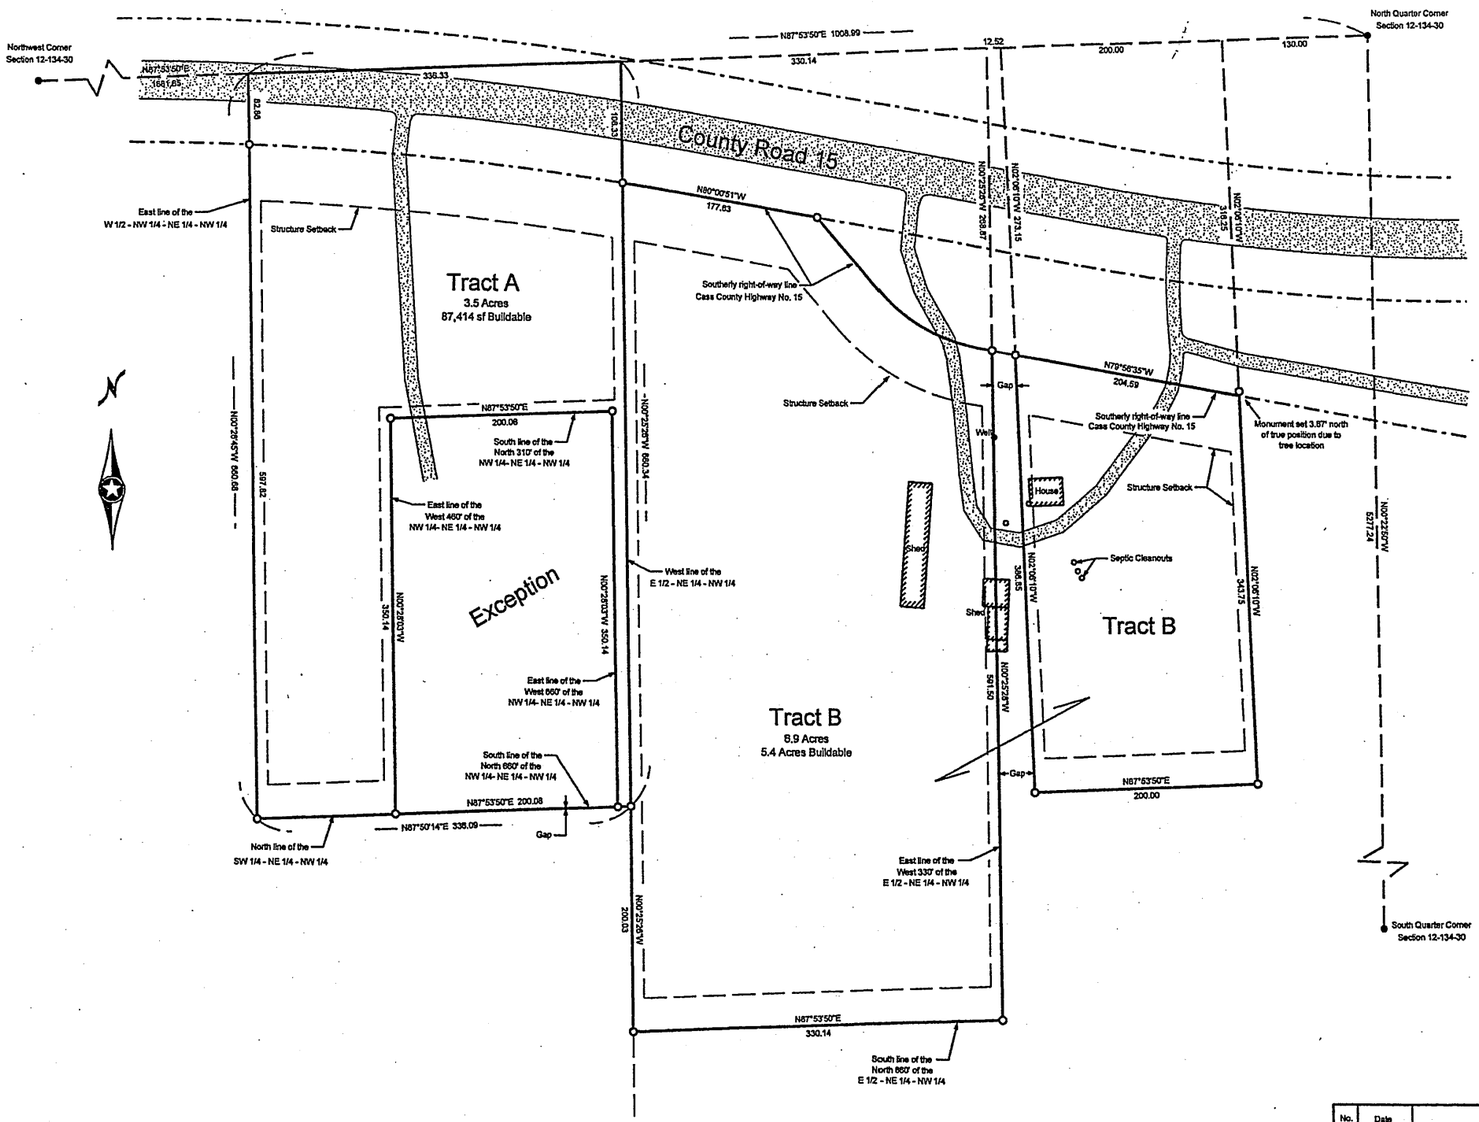

RECEIVED
4605
DEC 23 2010
NE-NW 12-134-30
COUNTY SURVEYOR

Tract A

The East Half of the Northwest Quarter of the Northeast Quarter of the Northwest Quarter of Section 12, Township 134 North, Range 30 West, Cass County, Minnesota.

EXCEPT the South 350.00 feet of the East 200.00 feet of the West 660.00 feet of the North 660.00 feet of said Northwest Quarter of the Northeast Quarter of the Northwest Quarter therefrom.

Said parcel contains 3.5 acres, more or less, and is subject to all restrictions, reservations and easements of record, if any.

Tract B

That part of the West 330.00 feet of the North 860.00 feet of the East Half of the Northeast Quarter of the Northwest Quarter of Section 12, Township 134 North, Range 30 West, Cass County, Minnesota, which is lying southerly of Cass County Highway Number 15.

AND

That part of the Northeast Quarter of the Northwest Quarter of Section 12, Township 134 North, Range 30 West, Cass County, Minnesota, described as follows, which lies southerly of Cass County Highway Number 15.

Commencing at the northeast corner of said Northeast Quarter of the Northwest Quarter; thence West along the north line thereof, a distance of 330.00 feet to the point of beginning; thence south, perpendicular to the north line of said Northeast Quarter of the Northwest Quarter, a distance of 600.00 feet; thence east, parallel with said north line, a distance of 200.00 feet; thence north, to the north line thereof; thence west along said north line to the point of beginning.

Said parcel contains 6.9 acres, more or less, and is subject to all restrictions, reservations and easements of record, if any.

No.	Date	REVISIONS

Client Name: Gerald Mills

Survey By: MS
Drawn By: KW
Checked By: JK

I HEREBY CERTIFY THAT THIS PLAN, SURVEY, OR REPORT WAS PREPARED BY ME OR UNDER MY DIRECT SUPERVISION AND THAT I AM A DULY REGISTERED LAND SURVEYOR UNDER THE LAWS OF THE STATE OF MINNESOTA.

SIGNATURE: _____ DATE: 11-24-2010

JAMES KRAMER, MN LICENSE NUMBER 23868

PROJECT NO. MILLG1001

KLD
1120 Industrial Park Road SW
Brainerd, MN 56401
218-829-4350
KRAMER LEAS DELEO
SURVEYING • ENGINEERING • PLANNING
BRAINERD ST. CLOUD