CERTIFICATE OF SURVEY

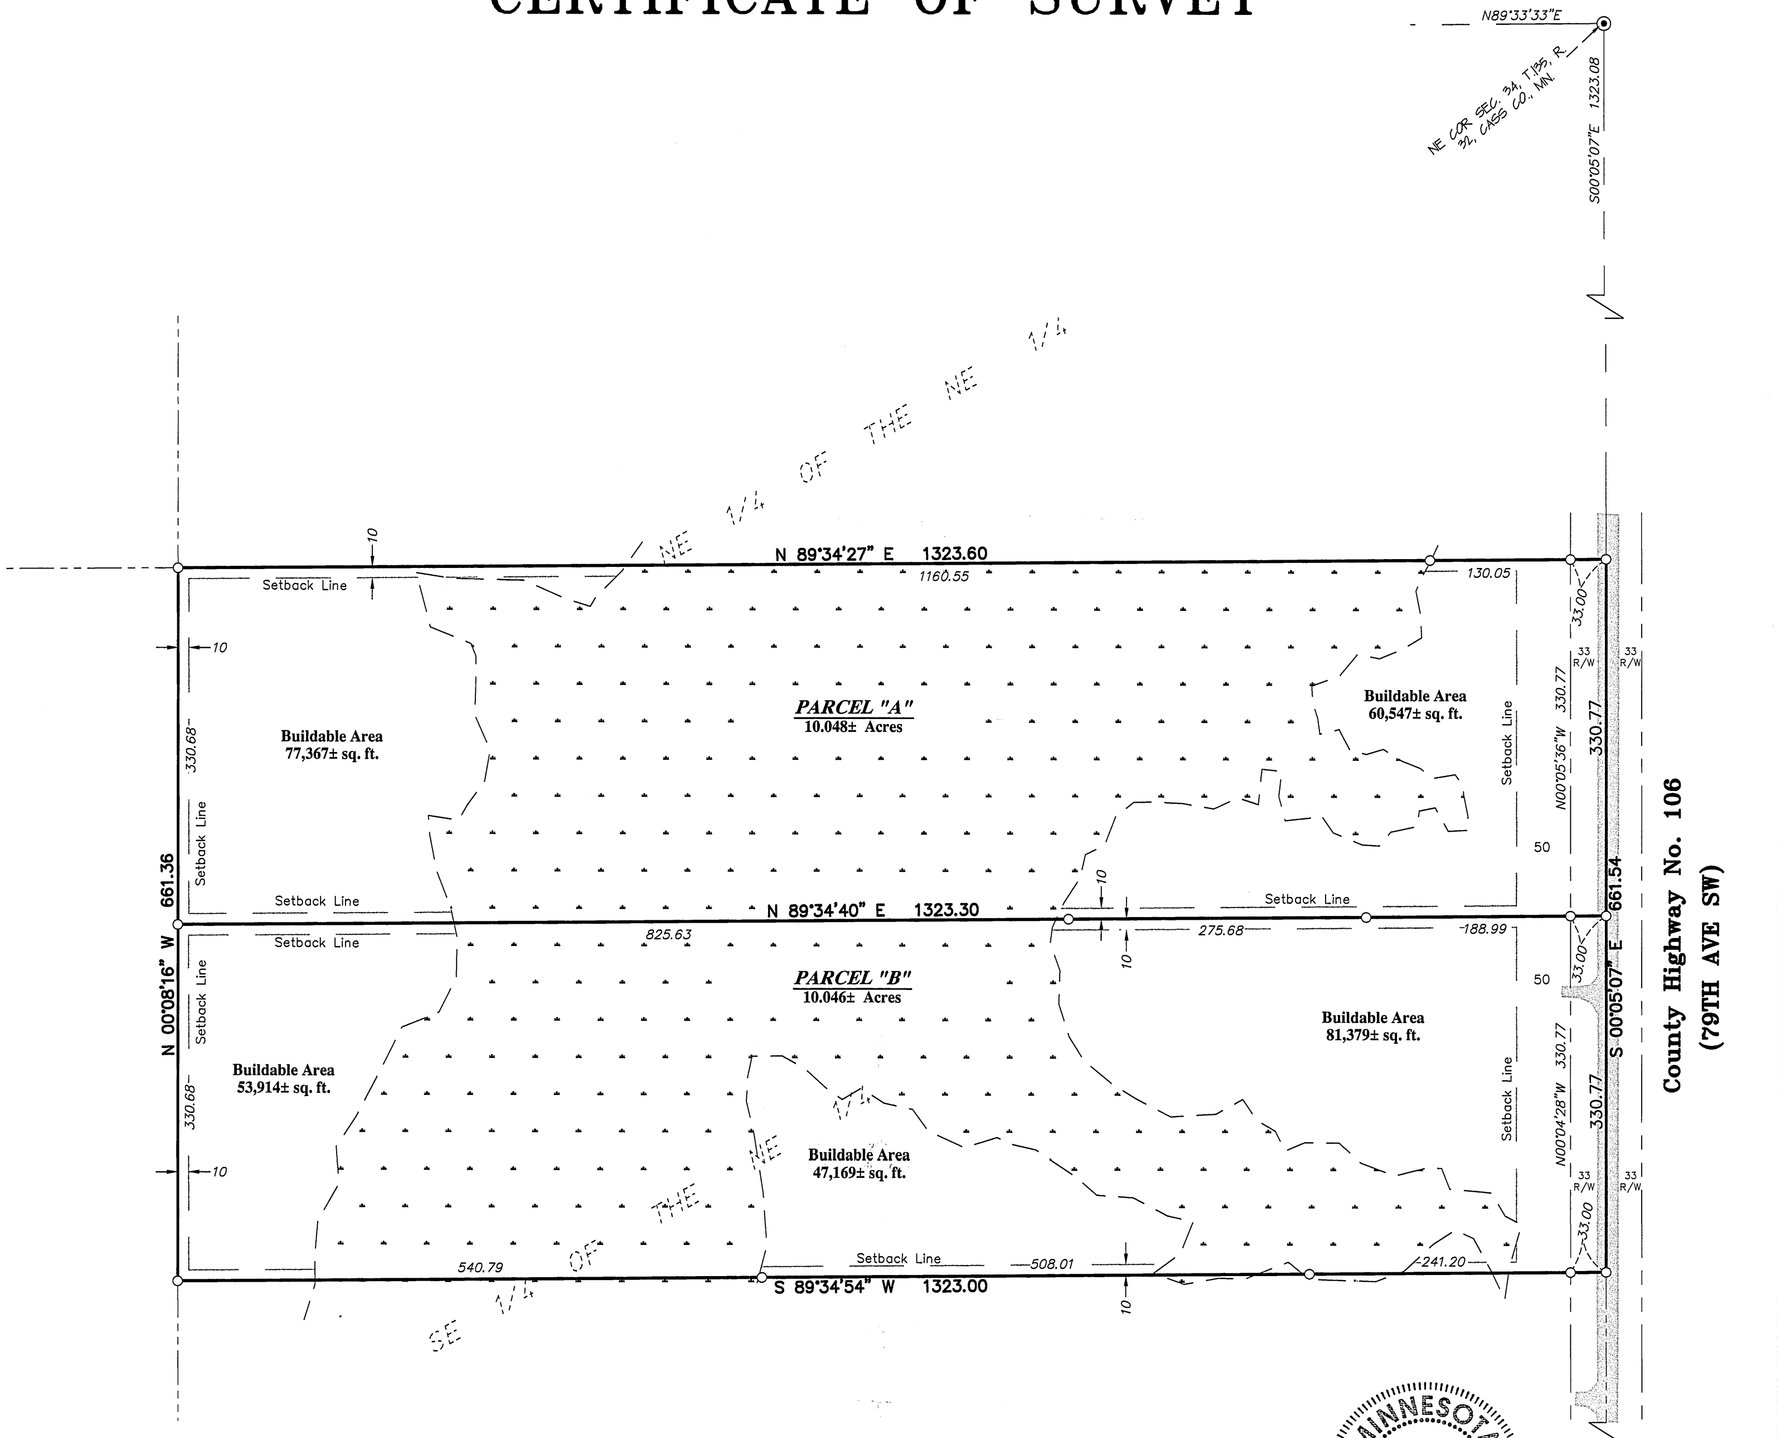

DESCRIPTION - (Document No. A000569456)

The North Half of the Southeast Quarter of the Northeast Quarter (N1/2SE1/4NE1/4), Section Thirty-four (34), Township One Hundred Thirty-five (135), Range Thirty-two (32), Cass County, Minnesota.

DESCRIPTION - (PARCEL "A")

The North Half of the North Half of the Southeast Quarter of the Northeast Quarter, Section 34, Township 135, Range 32, Cass County, Minnesota.

Said parcel contains 10.048 acres of land, more or less, and is subject to existing easements of record.

DESCRIPTION - (PARCEL "B")

The South Half of the North Half of the Southeast Quarter of the Northeast Quarter, Section 34, Township 135, Range 32, Cass County, Minnesota.

Said parcel contains 10.046 acres of land, more or less, and is subject to existing easements of record.

SURVEYOR'S NOTES:

1. Bearing Orientation: The east line of Northeast Quarter of Section 34, Township 135, Range 32 is assumed to have a bearing of South 00 degrees 05 minutes 07 seconds East.

2. The field survey was completed on May 3, 2011.

3. Arro Land Surveyors, LLC has made no investigation or independent search for easements of record, encumbrances, restrictive covenants, ownership title evidence, or any other facts that an accurate and current title search may disclose.

LEGEND

- ○ DENOTES 1/2 INCH x 14 INCH IRON PIPE SET AND MARKED WITH RLS 17768 CAP.
- ⊙ DENOTES FOUND CAST IRON MONUMENT
- DENOTES GRAVEL SURFACE
- DENOTES BITUMINOUS SURFACE
- DENOTES DELINEATED WETLAND BY AQUATIC ECOSOLUTIONS, INC.

N / W / E / S

GRAPHIC SCALE

100 0 50 100 200

(IN FEET)
1 inch = 100 ft.

MINNESOTA
BRUCE W. SKIPTON
17768
LAND SURVEYOR

RECEIVED
4670
MAY 19 2011
SE-NE 34-135-32
CASS COUNTY SURVEYOR

DRAWN BY: RGM	CHECKED BY: BWS
APPROVED BY: BWS	JOB NUMBER: 11-032

NO.	DATE	BY	REVISION DESCRIPTION

CLIENT:
Domita Dewald
9399 79th Avenue SW
Motley, MN 56466

DIVISION SURVEY

The North Half of the Southeast Quarter of the Northeast Quarter, Sec. 34, T. 135, R. 32, Cass Co., MN.

ARRO Land Surveyors, LLC
P.O. Box 7
609 Minnesota Avenue
Walker, MN 56484
(218)547-3797 Office
(218)547-3799 Fax

I hereby certify that this survey, plan or report was prepared by me or under my direct supervision and that I am a duly licensed land surveyor under the laws of the state of Minnesota.

Dated this 12th day of May 2011

By: _____
Bruce W. Skipton, Minnesota License No. 17768