CERTIFICATE OF SURVEY

**PART OF THE WEST ONE HALF OF GOVERNMENT LOT 3,
SECTION 7, TOWNSHIP 142 NORTH, RANGE 31 WEST,
CASS COUNTY, MINNESOTA**

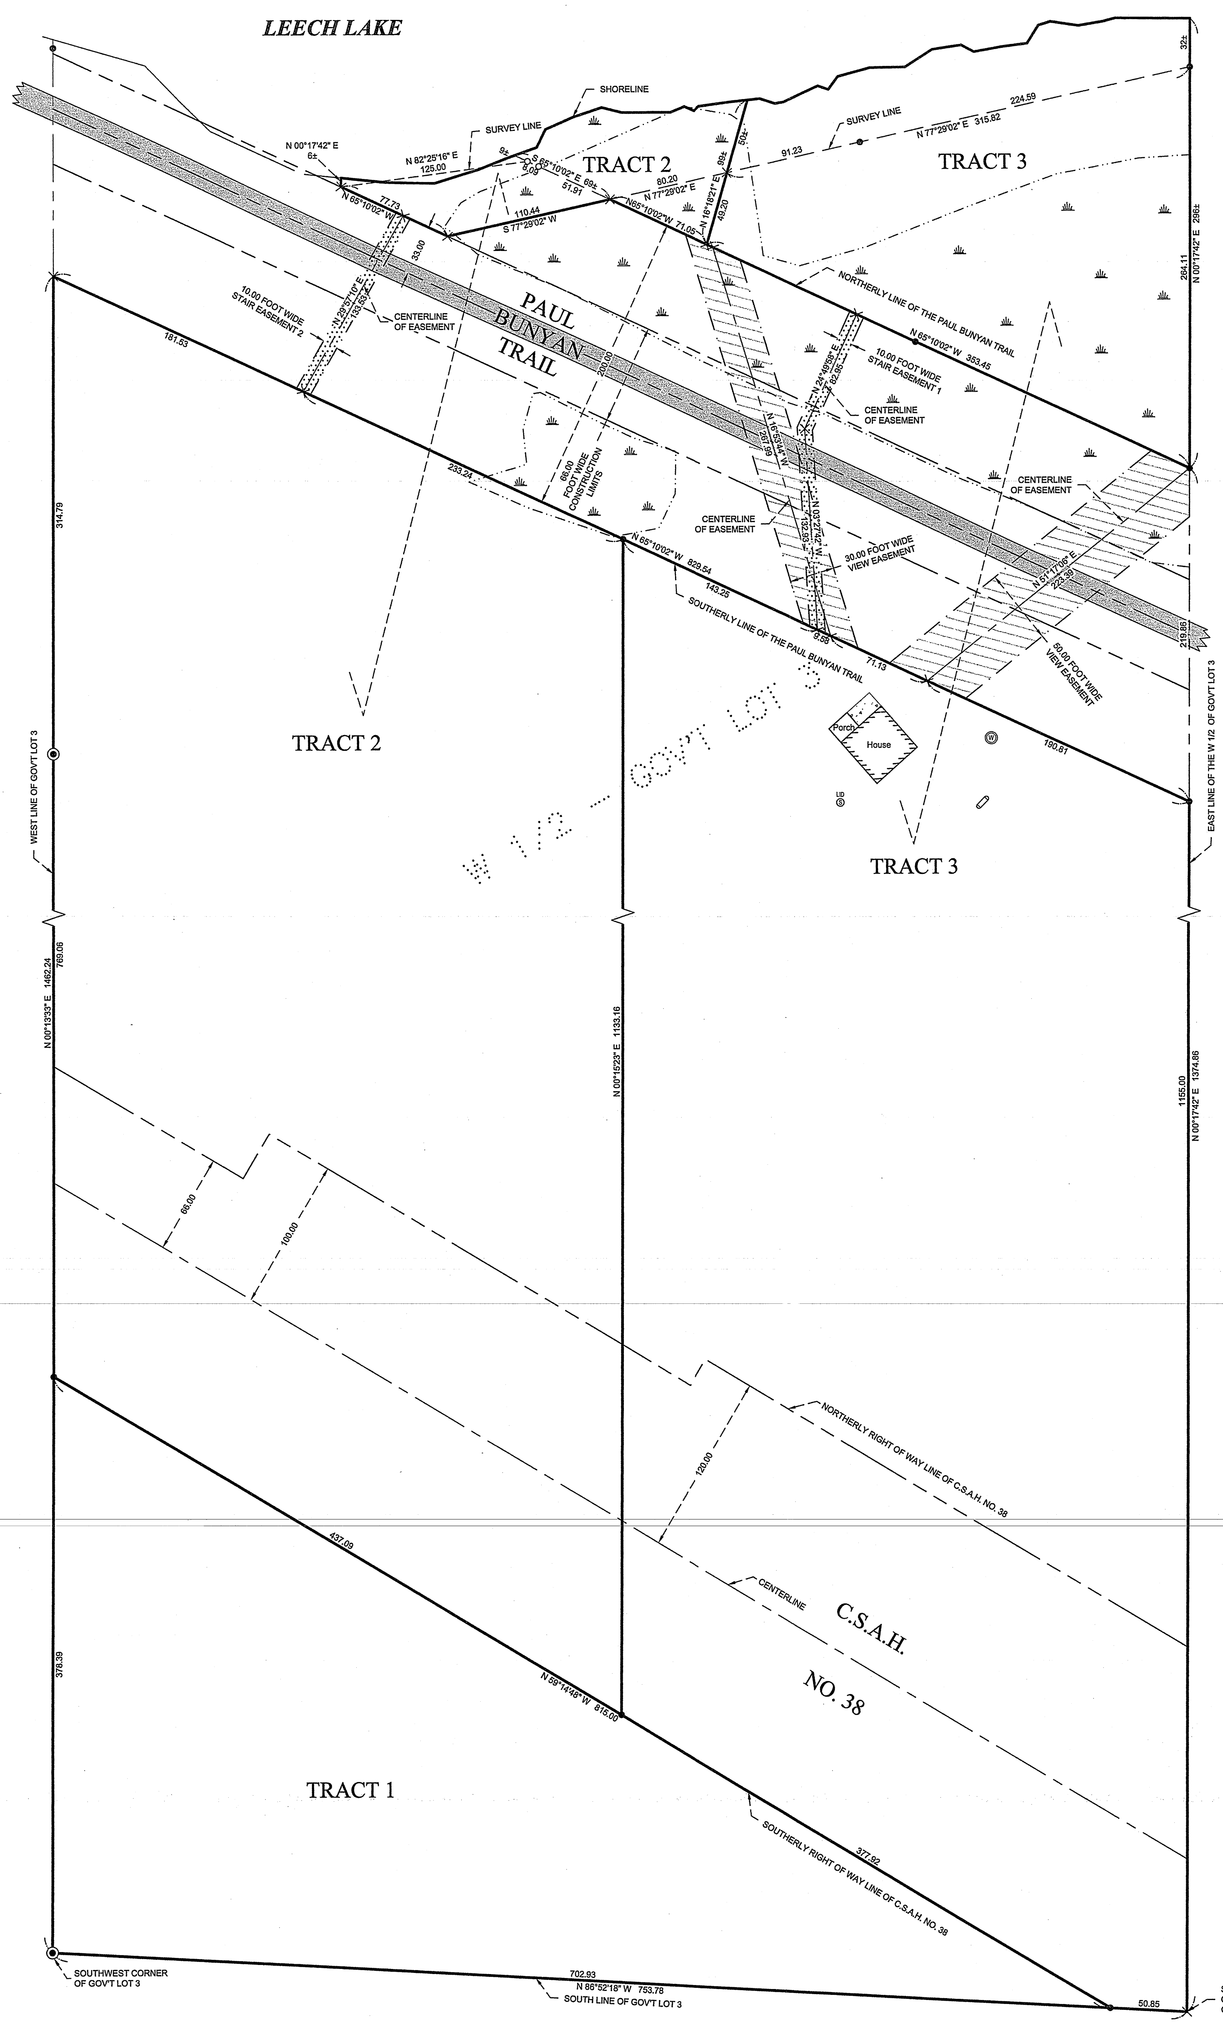

LEGEND

- DENOTES EDGE OF EXISTING CONCRETE
- DENOTES EDGE OF EXISTING BITUMINOUS
- DENOTES WETLAND(S)
- DENOTES EXISTING LP TANK
- DENOTES EXISTING WELL
- DENOTES EXISTING SEPTIC TANK LID
- DENOTES MONUMENT FOUND
- DENOTES IRON MONUMENT SET MARKED BY LICENSE No. 21367
- DENOTES BRASS CAPPED MONUMENT FOUND
- DENOTES CALCULATED POSITION

N

50 0 50 100

SCALE IN FEET

ORIENTATION OF THIS BEARING SYSTEM IS BASED ON THE EAST LINE OF THE WEST ONE HALF OF GOVERNMENT LOT 3 TO HAVE AN ASSIGNED BEARING OF N 00°17'42" E.

RECEIVED
4294
JUL 13 2011
GL3 7-142-31
COUNTY SURVEYOR

JOB NO. 10-76
DATE: 05-25-2011
SHEET NO. 1 OF 1

CERTIFICATE OF SURVEY
David Albitz
5620 Hillside Court
Edina, MN 55439

NORTHERN ENGINEERING & CONSULTING, INC.
P.O. Box 292, Walker, MN 56484
Phone: 218-547-1296, Fax: 218-547-2272
web: www.necllusa.com

I HEREBY CERTIFY THAT THIS SURVEY, PLAN OR REPORT WAS PREPARED BY ME OR UNDER MY DIRECT SUPERVISION AND THAT I AM A DULY LICENSED LAND SURVEYOR UNDER THE LAWS OF THE STATE OF MINNESOTA.

TERRY L. FREEMAN LIC. NO. 21367 — 21367

REVISIONS:			
NO.	DATE	DESCRIPTION	BY