W. J. "BILL" SPAIN Jr.
Registered Land Surveyor No. 2003
~~ORchard 5-5716~~ 682-2566 HACKENSACK, MINNESOTA 56452

PLAT OF SURVEY

Part of Gov't. Lot 6 Section 30 T. 140 N. R. 29 W.
5th. Prin. Mer. Minnesota.

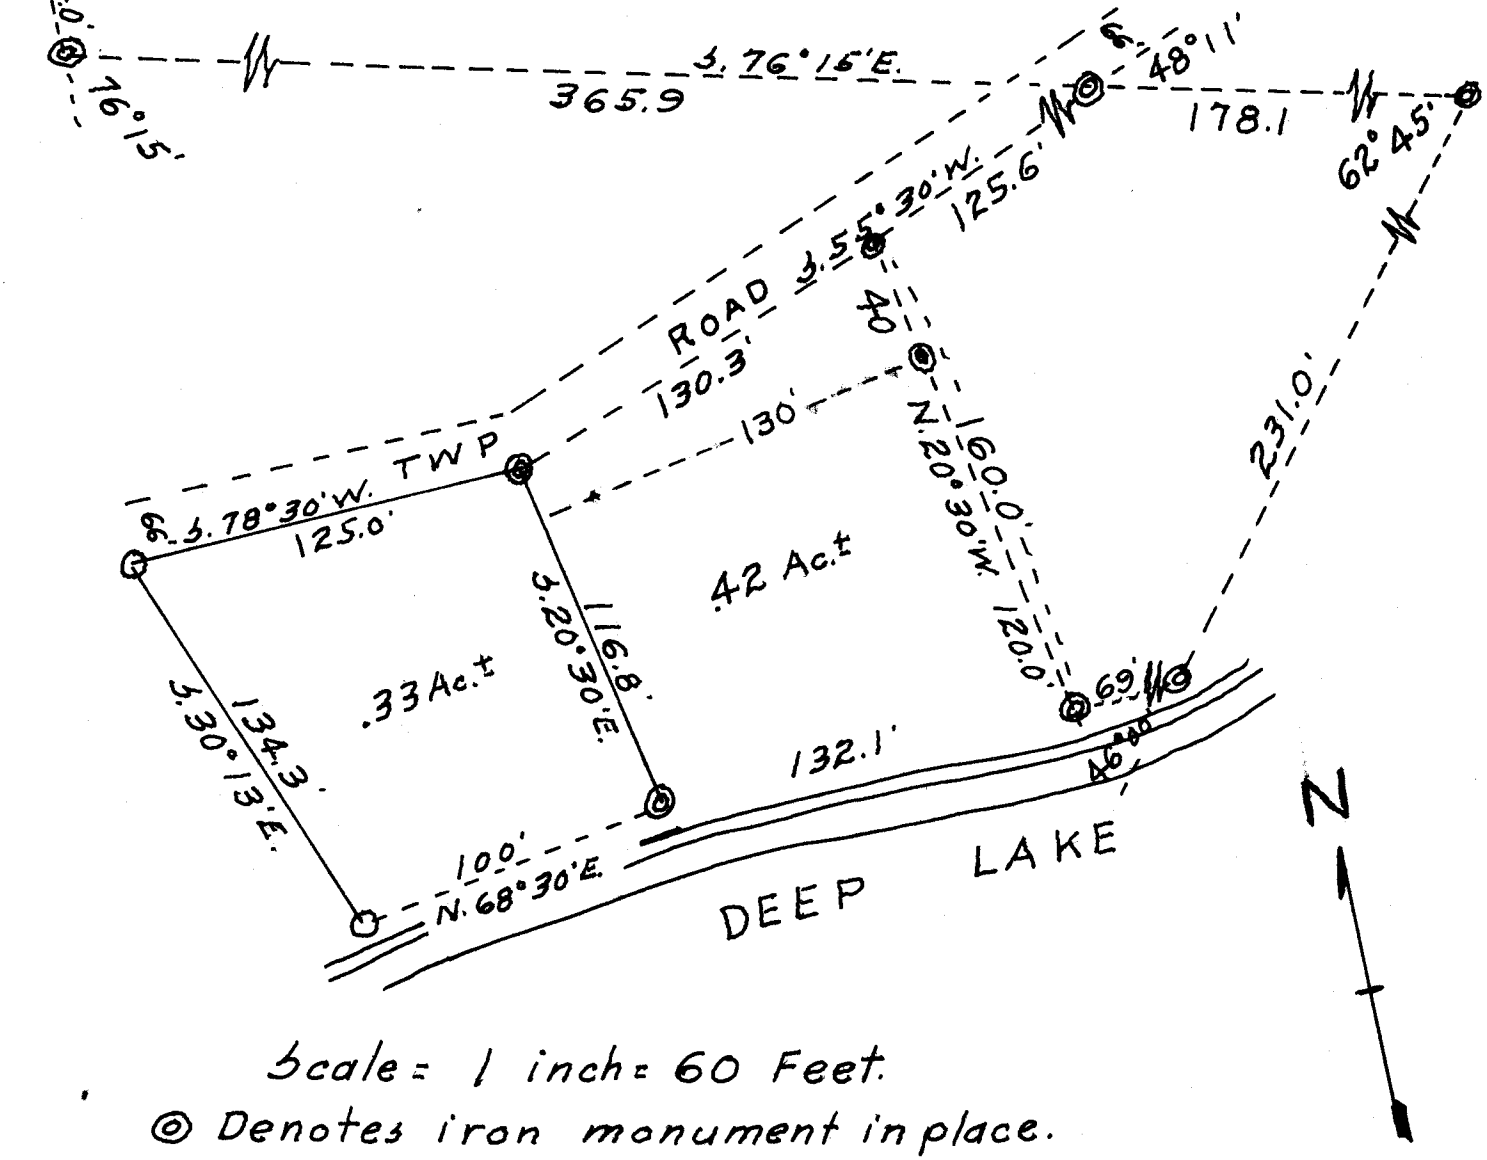

Scale = 1 inch = 60 Feet.

◎ Denotes iron monument in place.

o Denotes iron monument placed this survey.

Note: Width of road not to scale.

CERTIFICATE OF SURVEY

I hereby certify that this survey was made by me or under my direct supervision and that I am a duly registered land surveyor under the laws of the State of Minnesota.

W. J. Spain, Jr. 2003
Registered Surveyor Reg. No.

#4952

Date 15 Sept. 1970