Plat of Tract No 1 and No 2. being a part of Gov't lot 1 Section 15 Twp 139 N Rge 29 W of the 5th P.M. Cass County Minnesota. Prepared by Harold Curo, Walker, Minn. County Surveyor of Cass County. Dated at my office this 17th day of December 1952

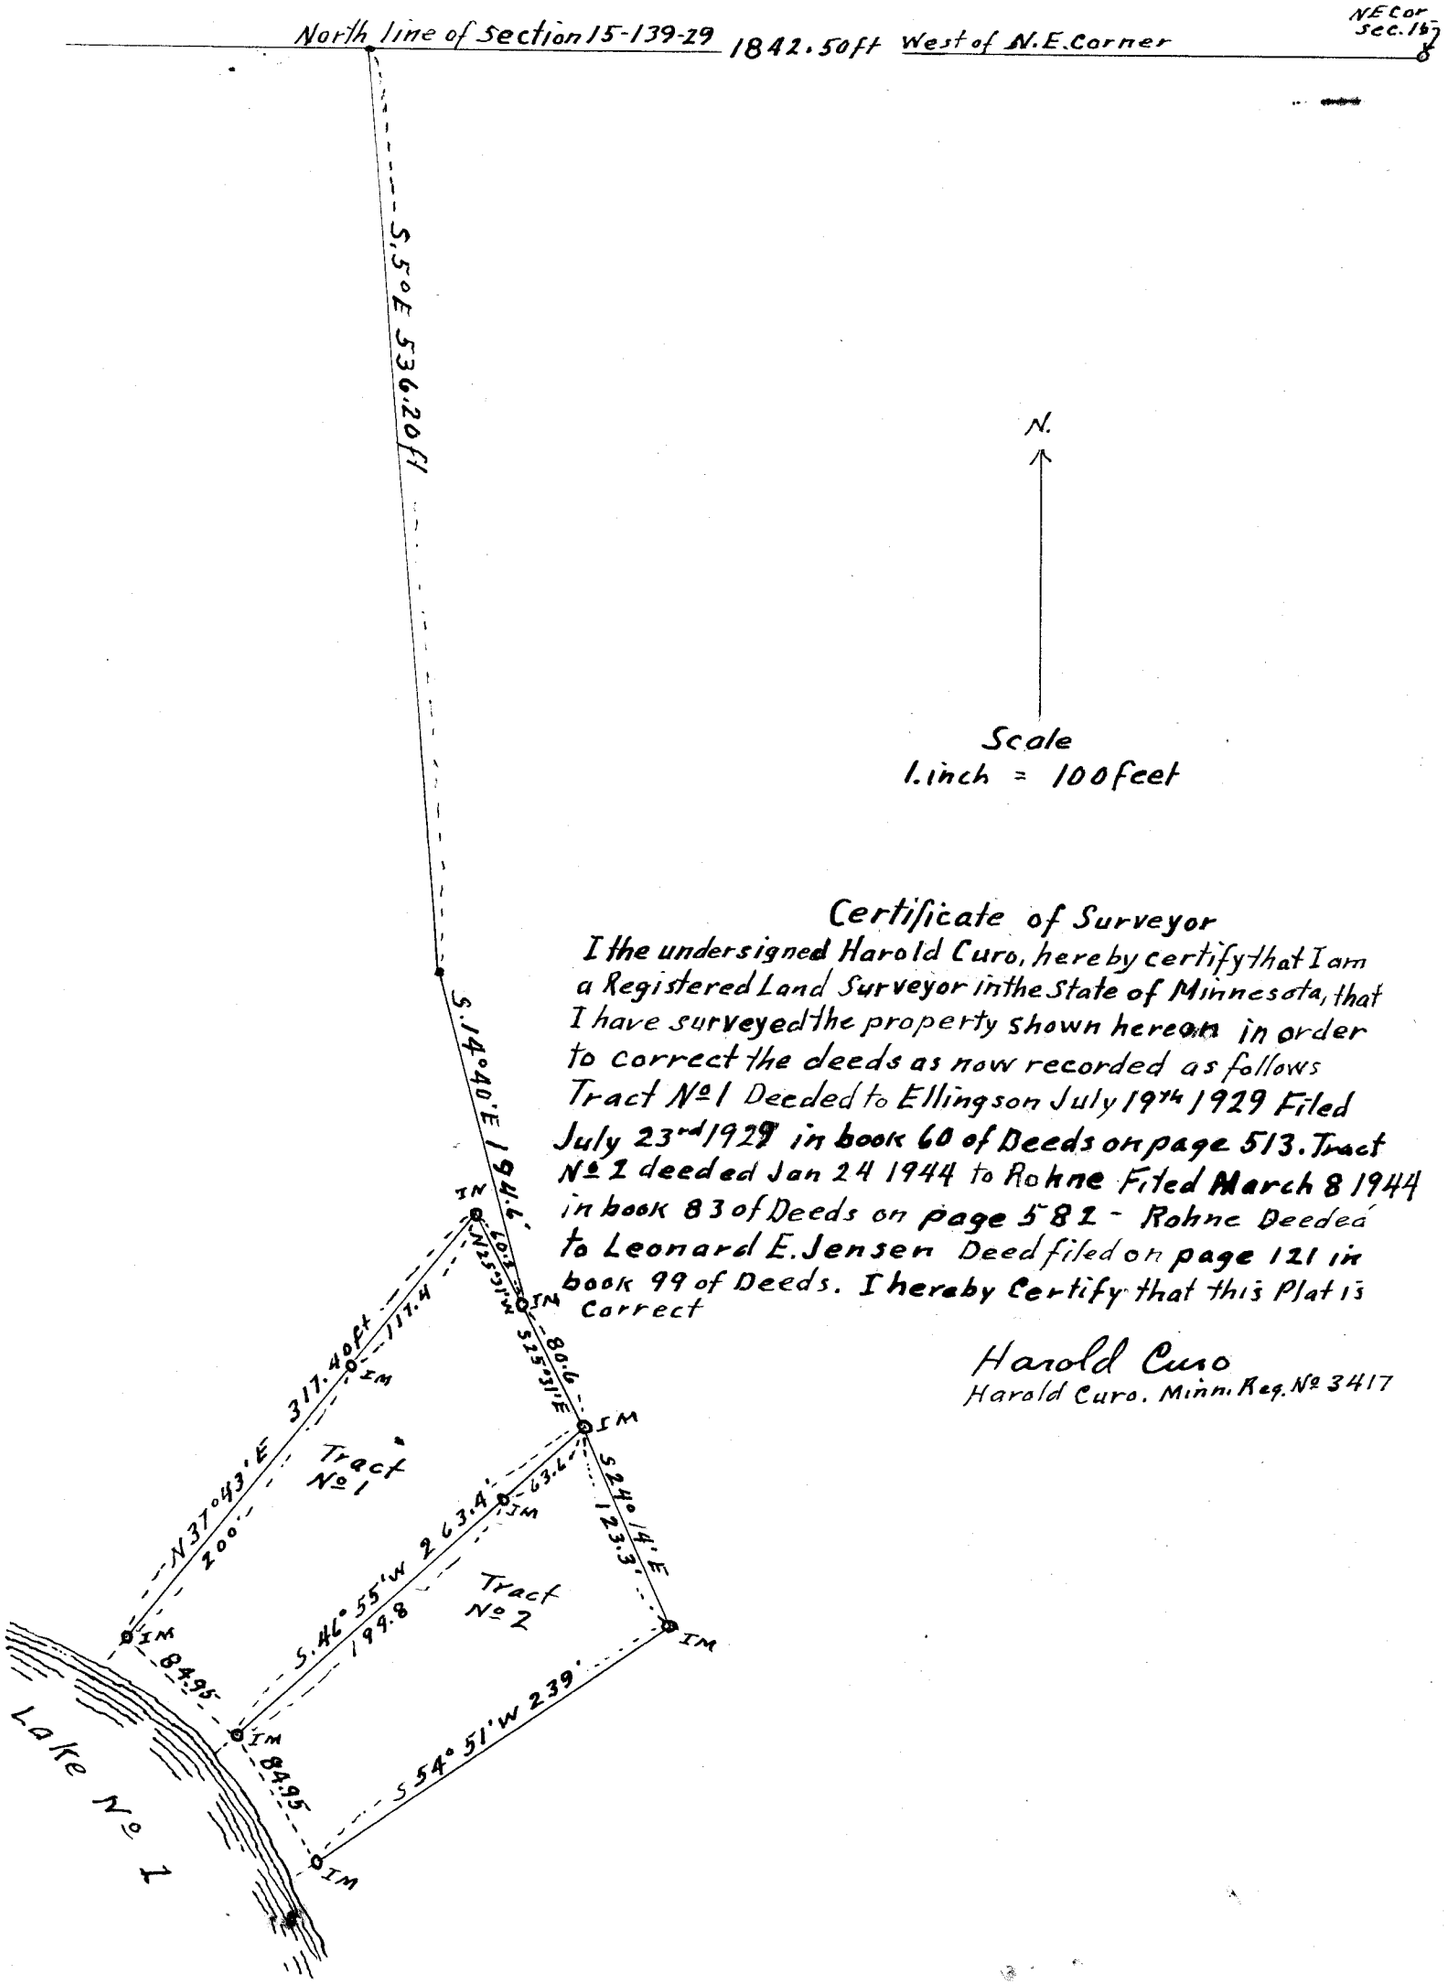

Certificate of Surveyor

I the undersigned Harold Curo, hereby certify that I am a Registered Land Surveyor in the State of Minnesota, that I have surveyed the property shown hereon in order to correct the deeds as now recorded as follows Tract No 1 Deeded to Ellingson July 19th 1929 Filed July 23rd 1929 in book 60 of Deeds on page 513. Tract No 2 deeded Jan 24 1944 to Rohne Filed March 8 1944 in book 83 of Deeds on page 582 - Rohne Deeded to Leonard E. Jensen Deed filed on page 121 in book 99 of Deeds. I hereby Certify that this Plat is Correct

Harold Curo
Harold Curo. Minn. Reg. No 3417

#5214