Herewith submit plat and description from actual surveys in the field of road in Tps. 133 & 134 N. R31 W. ordered surveyed by the Board of County Commissioners of Cass Co. Minn.

Commencing at the fraction. Cor. betw. Secs. 6 & 7. T133 N. R31 W. Run N on fraction line in Secs. 6 in T133 N. R31 W and 31 and 30 in T134 N. R31 W To fraction cor. betw. Secs. 19 & 30. Thence W. on Sec. line 80 rods To West 1/4 cor. betw. Secs. 19 & 30. Thence N. on fraction line in Secs 19 & 18 To W. 1/4 cor. betw. Secs. 7 & 8. Thence N. 10° 45' W 10.00 chains To Angle post. Thence N 2° 15' W 25.00 chs. To Angle post. Thence N 37° 15' W. 18.80 chains. To point on Sec. line betw. Secs. 7 & 12 30.00 chains S from Cor. To Secs. 1. 6. 7 & 12.

Trained Oct. 7th 1890

R31W

Lyman Arms
Surveyor

R10K.

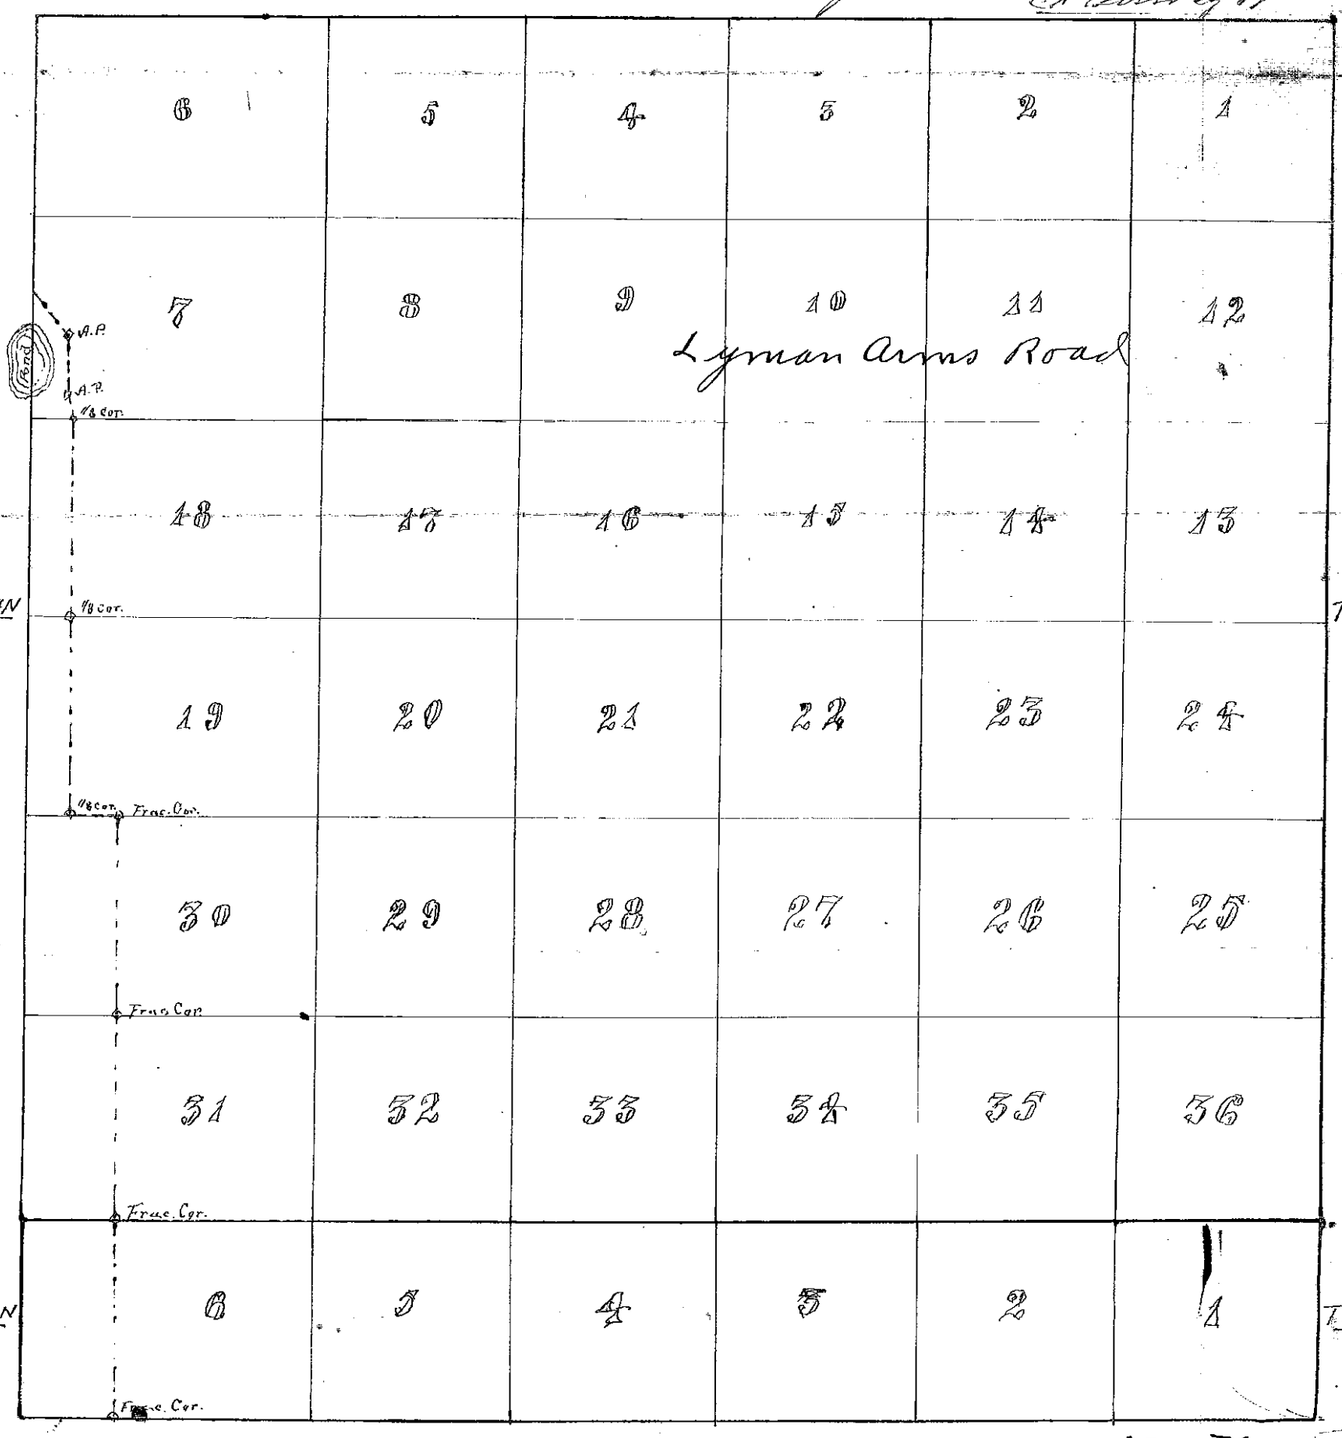

R31W

ENTERED ON PAGES. 19-76
ROAD CALENDAR 'A'