16-139-26

WALLACE F. BUCKLER
REGISTERED LAND SURVEYOR
Phone (218) 546-6373
North Lake Shore Drive
BOX 144 :: CROSBY, MINNESOTA 56441

PLAT OF SURVEY
IN OUTLOT D AUDITORS PLAT OF LAKE WASHBURN OUTLOTS
IN GOVT. LOT 7, SEC. 16, TWP. 139N, RGE. 26W
CASS COUNTY, MINN.

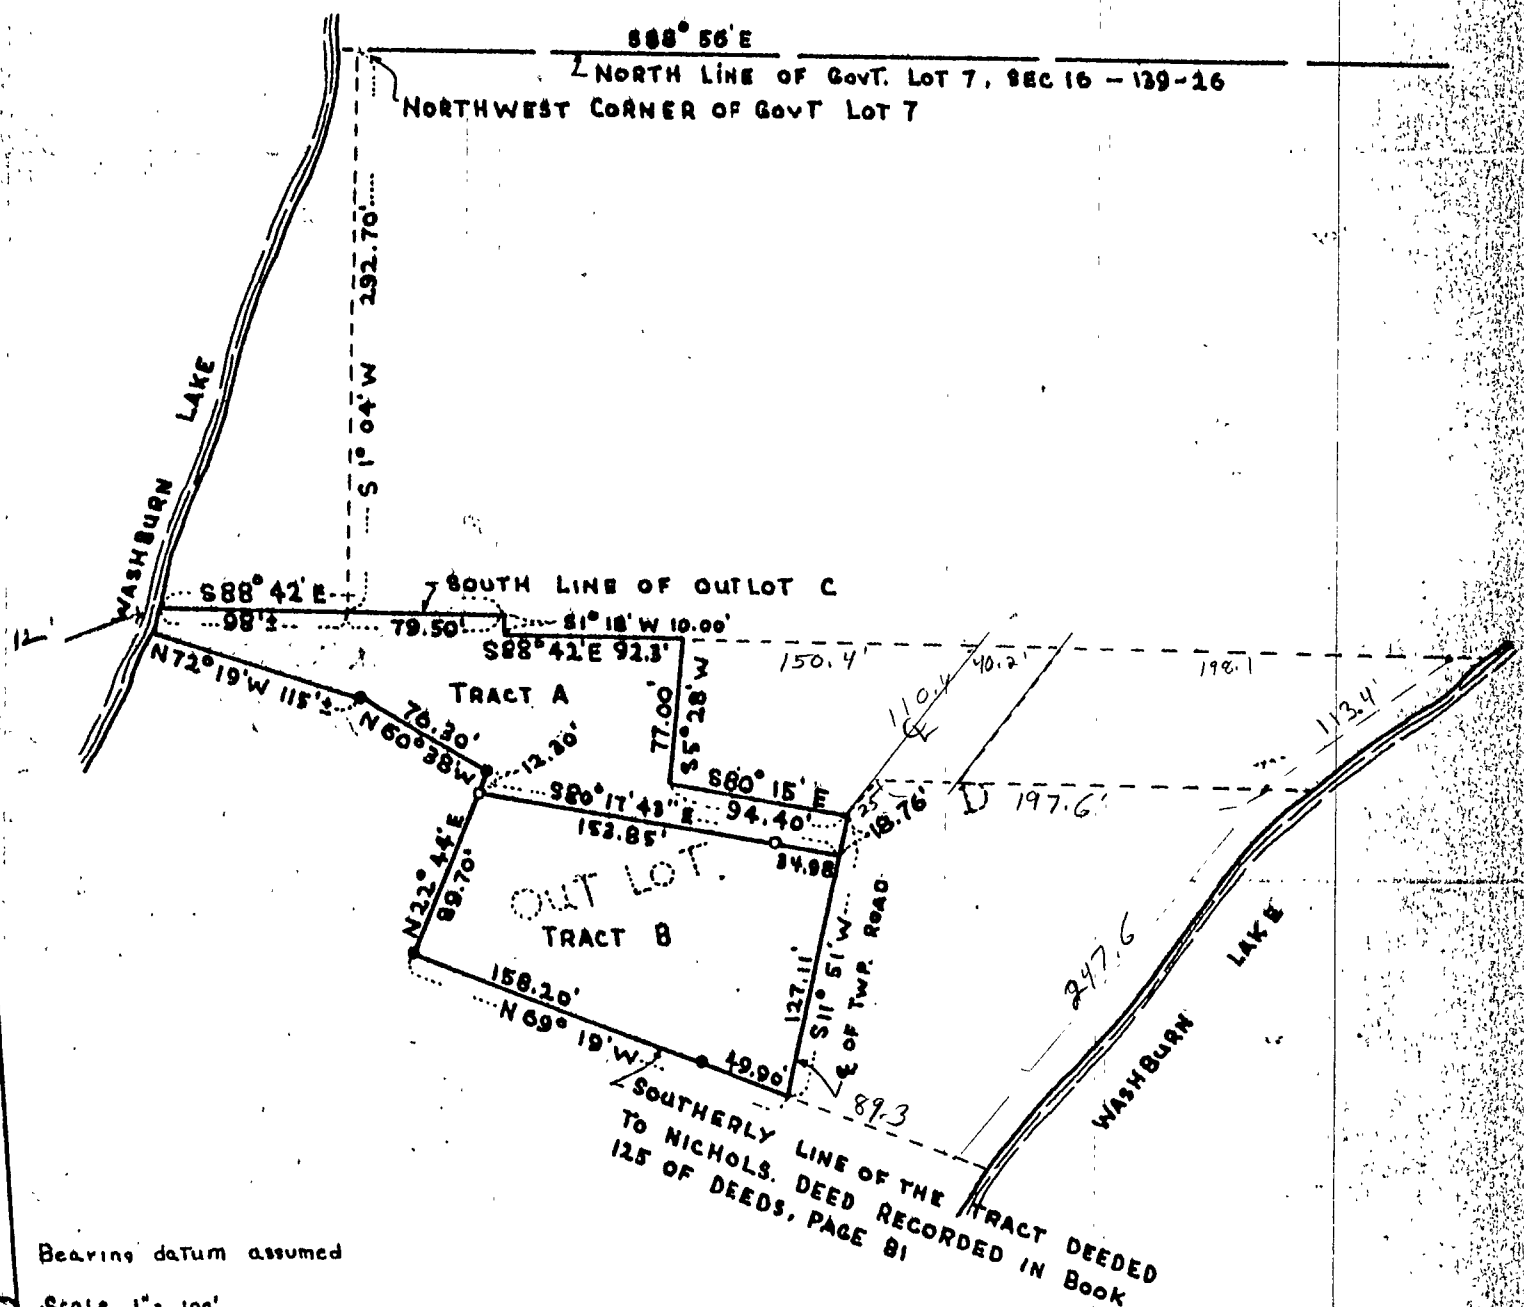

Bearing datum assumed

Scale 1" = 100'

● = Iron monument found in Place

o = ½" iron Pipe established

I HEREBY CERTIFY THAT THIS SURVEY, PLAN OR REPORT W
PREPARED BY ME OR UNDER MY DIRECT SUPERVISION AND TH
I AM A DULY REGISTERED LAND SURVEYOR UNDER THE LA
OF THE STATE OF MINNESOTA.

Wallace F. Buckler

DATE Oct 29th 1973 REG. NO. 9672