CERTIFICATE OF SURVEY

PART OF
SECTION 25, TOWNSHIP 141 NORTH, RANGE ~~25~~ 31 WEST,
CASS COUNTY, MINNESOTA

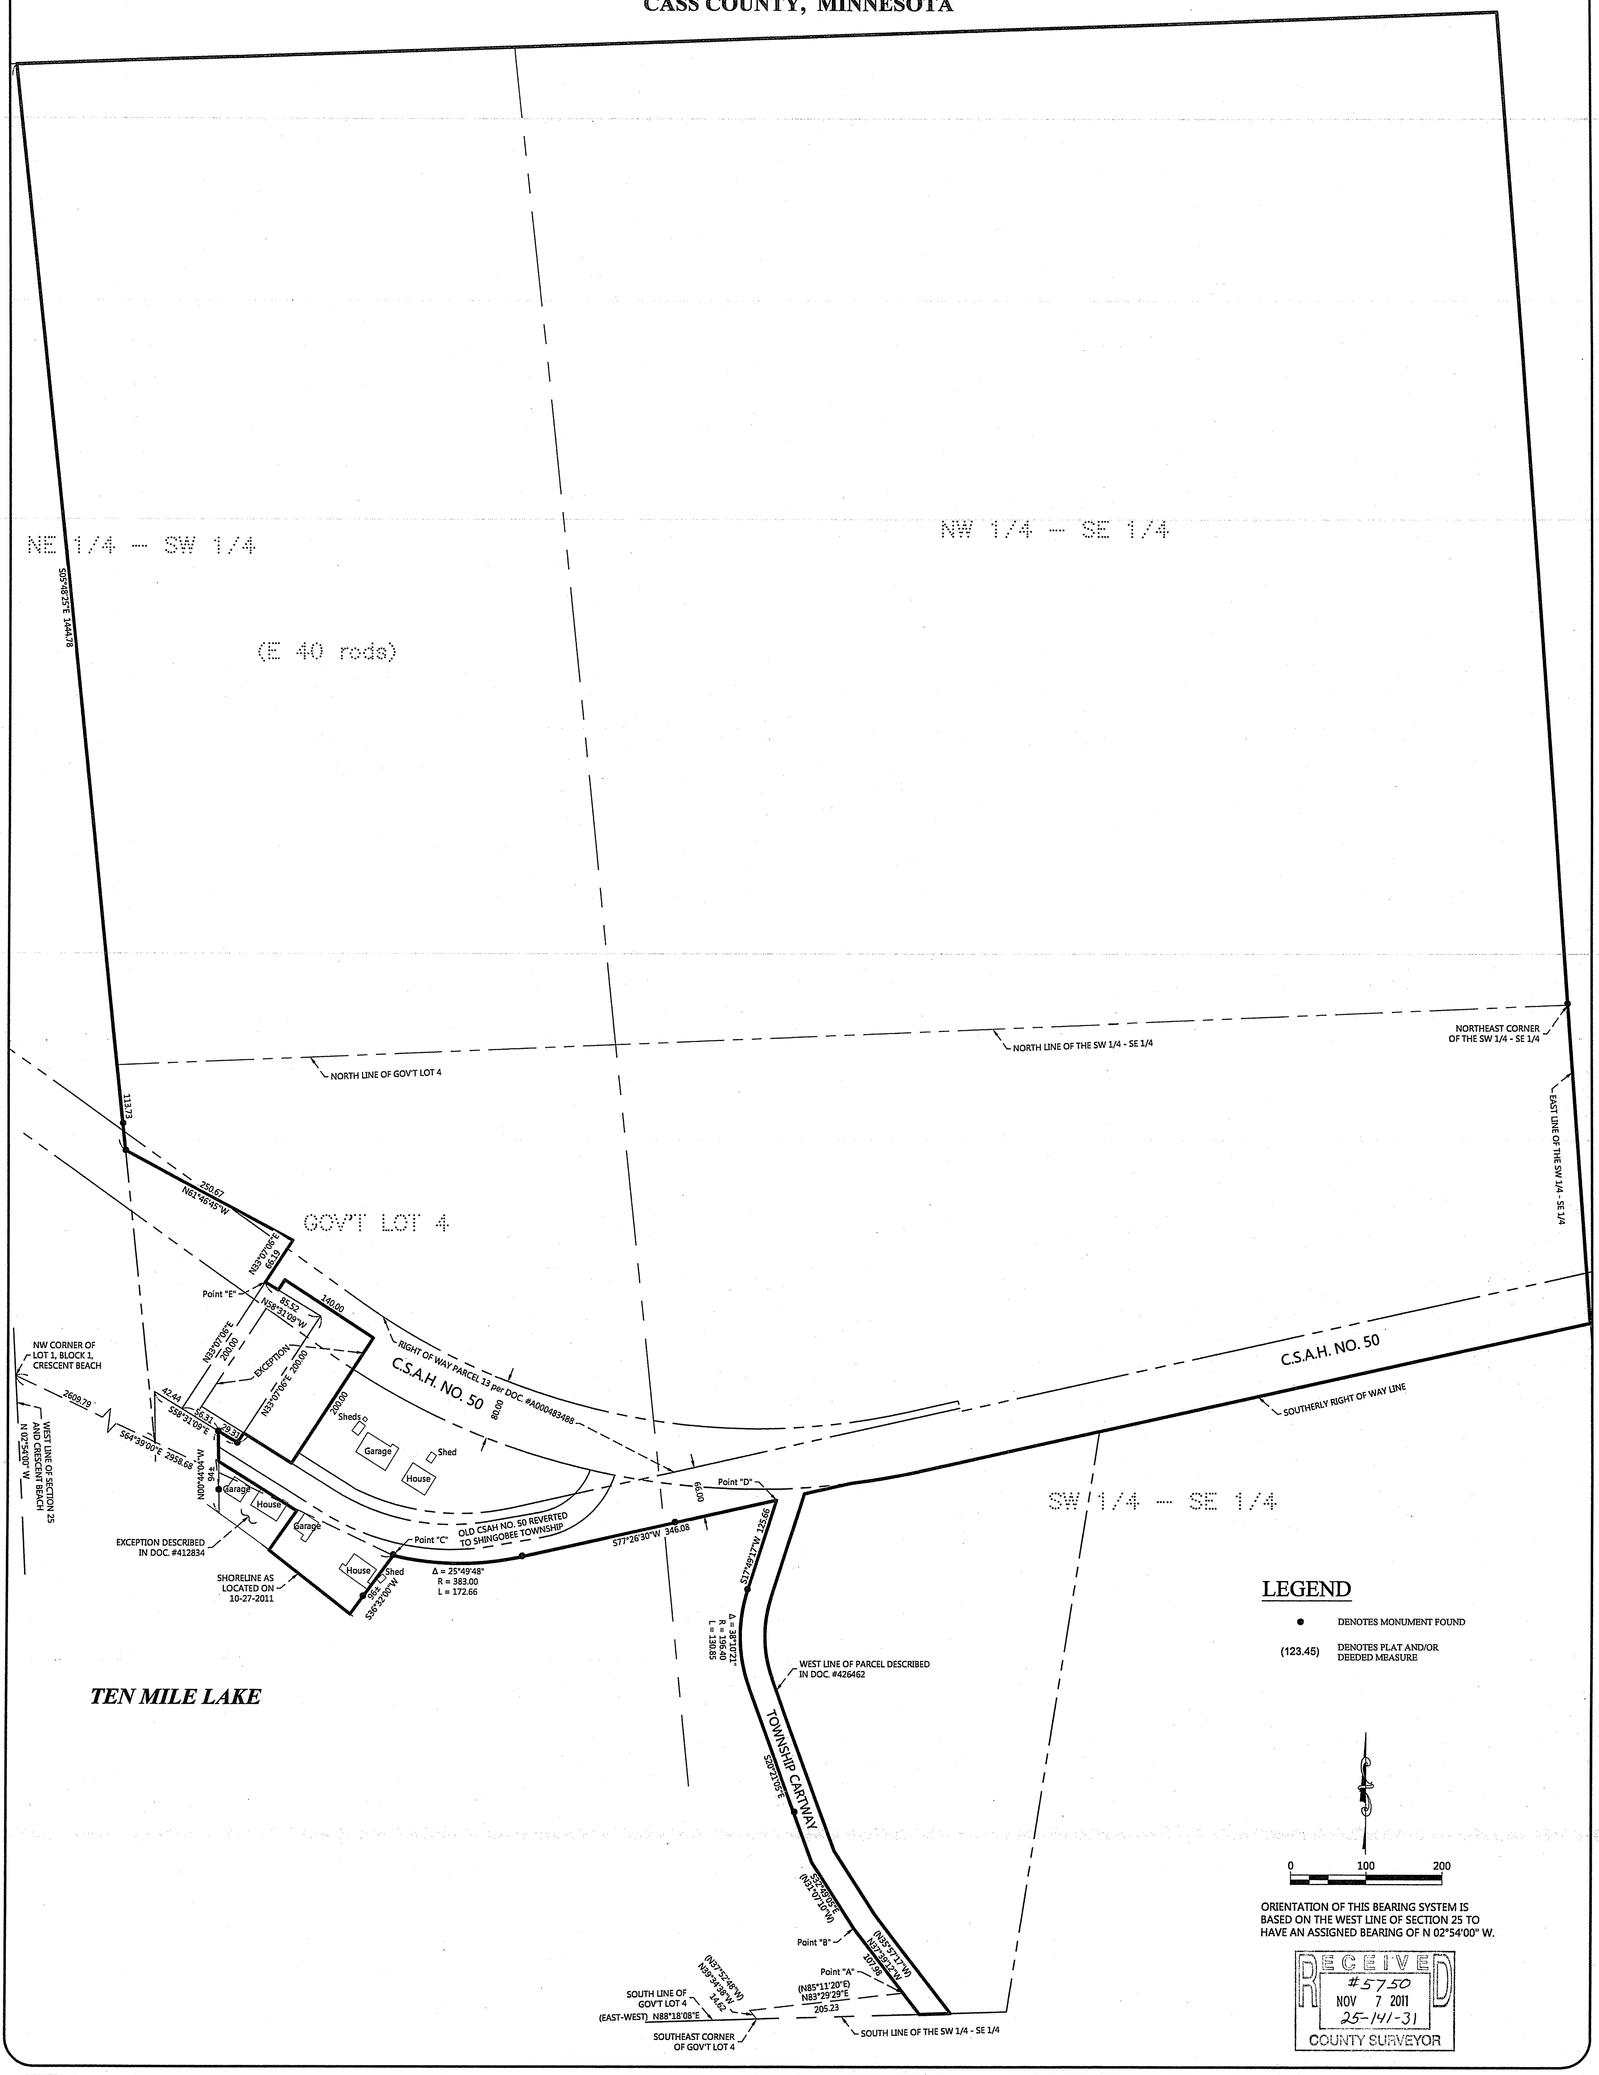

LEGEND

- ● DENOTES MONUMENT FOUND
- (123.45) DENOTES PLAT AND/OR DEEDED MEASURE

0 100 200

ORIENTATION OF THIS BEARING SYSTEM IS BASED ON THE WEST LINE OF SECTION 25 TO HAVE AN ASSIGNED BEARING OF N 02°54'00" W.

RECEIVED
#5750
NOV 7 2011
25-141-31
COUNTY SURVEYOR

JOB NO. 11-63
DATE 11-07-2011
SHEET NO. 1 OF 1

CERTIFICATE OF SURVEY
Gerald Mills
5323 Ten Mile Lane NW
Hackensack, MN 56452

NORTHERN ENGINEERING & CONSULTING, INC.
207 4th Street NW, Bemidji, MN, 56601
Phone: 218-444-4860, Fax: 218-444-6042
web: www.neciusa.com

I HEREBY CERTIFY THAT THIS SURVEY, PLAN OR REPORT WAS PREPARED BY ME OR UNDER MY DIRECT SUPERVISION AND THAT I AM A DULY LICENSED LAND SURVEYOR UNDER THE LAWS OF THE STATE OF MINNESOTA.

TERRY L. FREEMAN LIC. NO. 21367 — 21367

REVISIONS:			
NO.	DATE	DESCRIPTION	BY