CERTIFICATE OF SURVEY

PART OF THE SOUTHWEST QUARTER OF THE SOUTHWEST QUARTER, SECTION 5, TOWNSHIP 137, RANGE 29, CASS COUNTY, MINNESOTA

Travis Tract (According to Document No. 543109):

That part of the West 570.00 feet of the South 249.75 feet of the Southwest Quarter of the Southwest Quarter (SW1/4-SW1/4), Section 5, Township 137, Range 29, Cass County, Minnesota, lying northerly of the following described line: Commencing at the point where the East line of the West 570.00 feet of said SW1/4-SW1/4 intersects the north line of the South 249.75 of said SW1/4-SW1/4; thence South 00 degrees 58 minutes 45 seconds West, assumed bearing, 139.76 feet along said East line of the West 570.00 feet of the SW1/4-SW1/4 to its intersection with the north line of the South 110.00 feet of said SW1/4-SW1/4, the point of beginning of the line to be described; thence North 89 degrees 12 minutes 24 seconds West 218.83 feet along said north line of the South 110.00 feet of the SW1/4-SW1/4; thence North 81 degrees 07 minutes 21 seconds West 354.54 feet to the west line of said SW1/4-SW1/4, said line there terminating.
Together with a 33.00 foot wide easement for ingress, egress and utility purposes, as described in Document Number A000485693 in the Cass County Recorder's Office.
Subject to an easement for ingress, egress and utility purposes, lying over, under and across that part of the East 33.00 feet of the West 570.00 feet of the South 249.75 feet of said SW1/4-SW1/4 lying north of the south 110.00 feet thereof.

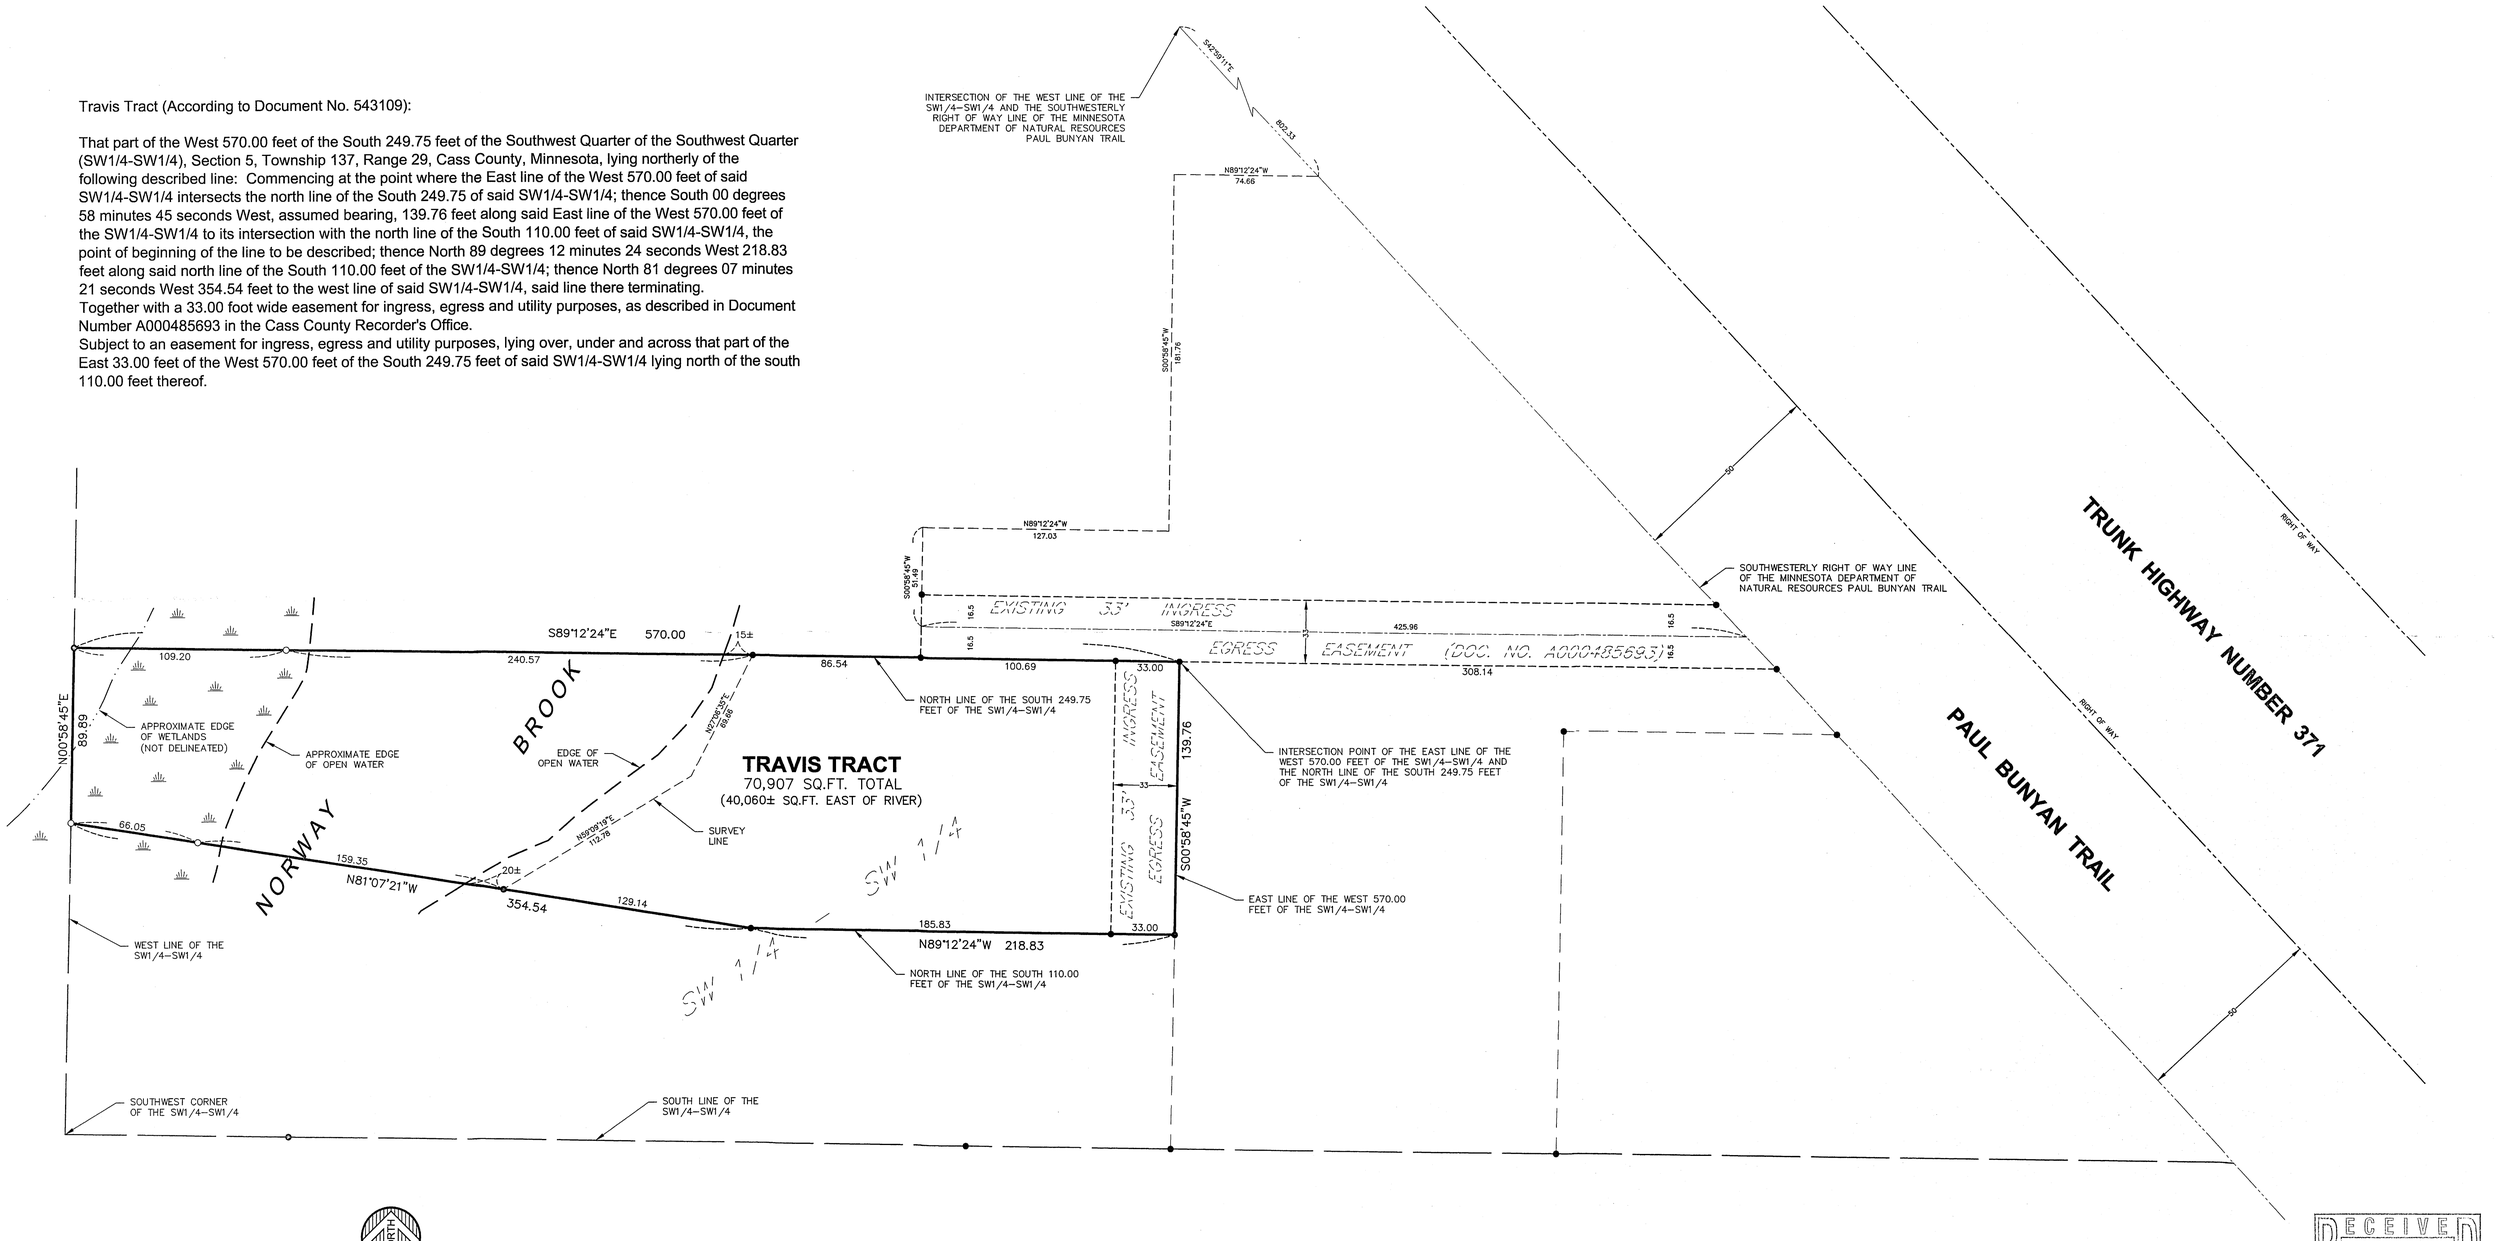

ORIENTATION OF THIS BEARING SYSTEM IS BASED ON AN ASSUMED DATUM

- ● = DENOTES FOUND IRON MONUMENT
- ○ = DENOTES 1/2 INCH DIAMETER BY 18 INCH LONG IRON PIPE MONUMENT SET AND MARKED RLS # 41643
- = DENOTES APPROXIMATE WETLAND (NOT DELINEATED)

RECEIVED
#5790
DEC 15 2011
SW-SW 5-137-29
CASS COUNTY SURVEYOR

© 2010 WIDSETH SMITH NOLTING

DATE:	SEPTEMBER 30, 2010
SCALE:	AS SHOWN
DRAWN BY:	RAQ
CHECKED BY:	CMC
FILE NUMBER:	293B1336

DATE	AMENDMENTS	BY

PREPARED FOR: HARRIET TRAVIS

I HEREBY CERTIFY THAT THIS SURVEY, PLAN, OR REPORT WAS PREPARED BY ME OR UNDER MY DIRECT SUPERVISION AND THAT I AM A DULY LICENSED LAND SURVEYOR UNDER THE LAWS OF THE STATE OF MINNESOTA.

RANDY A. QUALE DATE: 1 Oct 2010 LIC. NO. 42630

WWW.WSN.US.COM
WIDSETH SMITH NOLTING
ENGINEERS
ARCHITECTS
LAND SURVEYORS
ENVIRONMENTAL SERVICES
ALEXANDRIA, MN
BEMIDJI, MN
BRAINERD, MN
CROOKSTON, MN
GRAND FORKS, ND
RED WING, MN
ROCHESTER, MN
SIOUX FALLS, SD