Recorded on page 21
Book "B"
Auditor's Road Record

R. 10 d

1-D

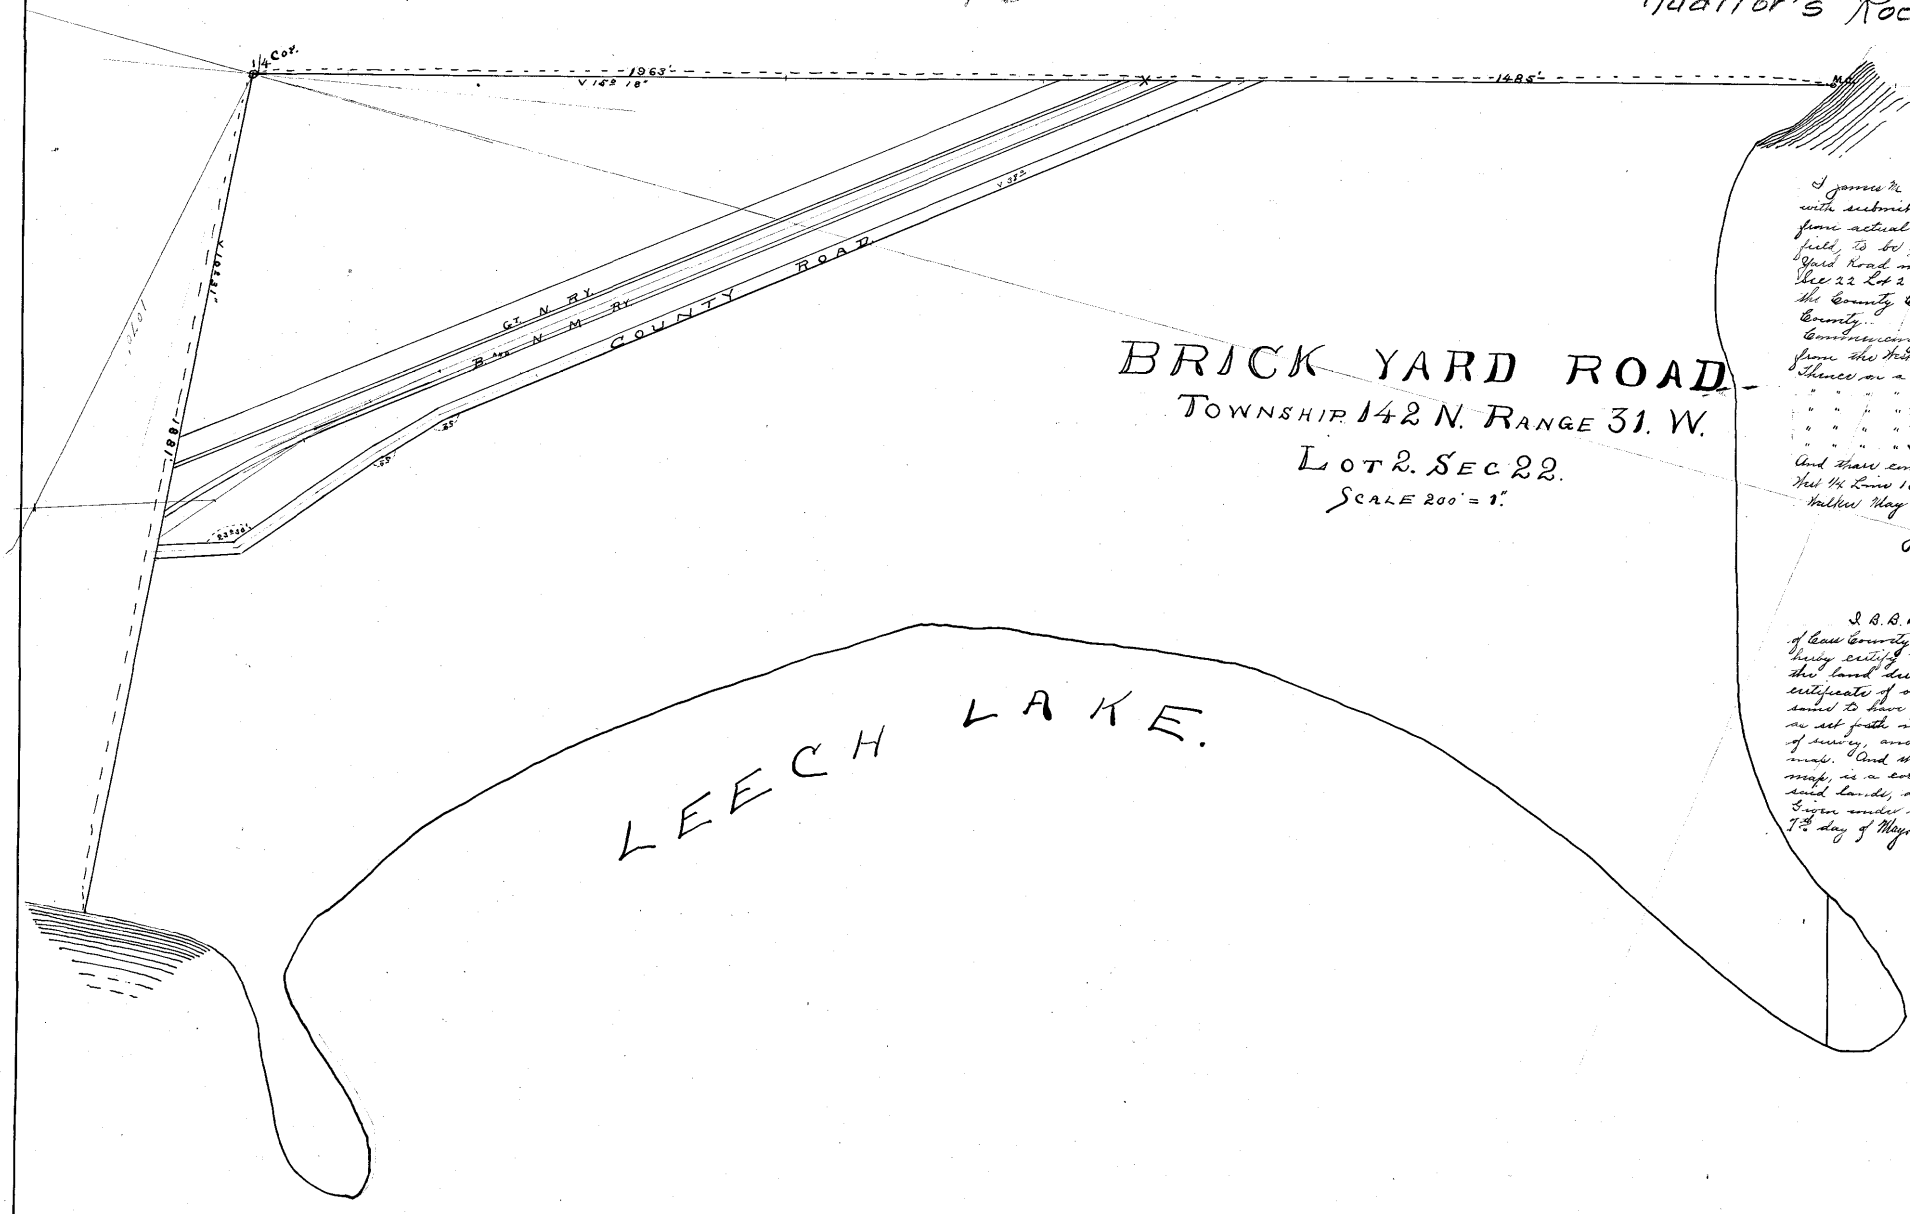

BRICK YARD ROAD

TOWNSHIP 142 N. RANGE 31. W.

LOT 2. SEC 22.

SCALE 200' = 1".

I James M. Canfield a surveyor, herewith submit a plat, and descriptions from actual survey, made in the field, to be known as the Brick Yard Road in Township 142 Range 31 Sec 22 Lot 2 Ordered surveyed by the County Commissioners of said County.

Commencing at a point 1963 feet from the West 1/4 Cor. of Sec. 22 North Thence on a V 38° South of east 102 Rods
" " " V 39°30" " " " 10 " "
" " " V 44°30" " " " 10 " "
" " " V 49°30" " " " 14 " "
" " " V 73° " " " 24 " "
And there connect on to the East and West 1/4 Line 1881 feet East of the 1/4 Corner.
Walker May 7th 1900

James M. Canfield.
County Surveyor.

I B. B. Bartlett County Surveyor of Cass County State of Minnesota, do hereby certify that I have examined the land described in the foregoing certificate of survey, and found the same to have been surveyed and platted as set forth in the foregoing certificate of survey, and on the accompanying map. And that the accompanying map, is a correct representation of said lands, as now platted. 7th Given under my hand and seal this 7th day of May 1900

B.B. Bartlett.
County Surveyor.

RECORDED ON PAGES 23-73.
ROAD CALENDAR 'A'

#5846