CERTIFICATE OF SURVEY

SECTION 6, TOWNSHIP 145 NORTH, RANGE 31 WEST

CASS COUNTY, MINNESOTA

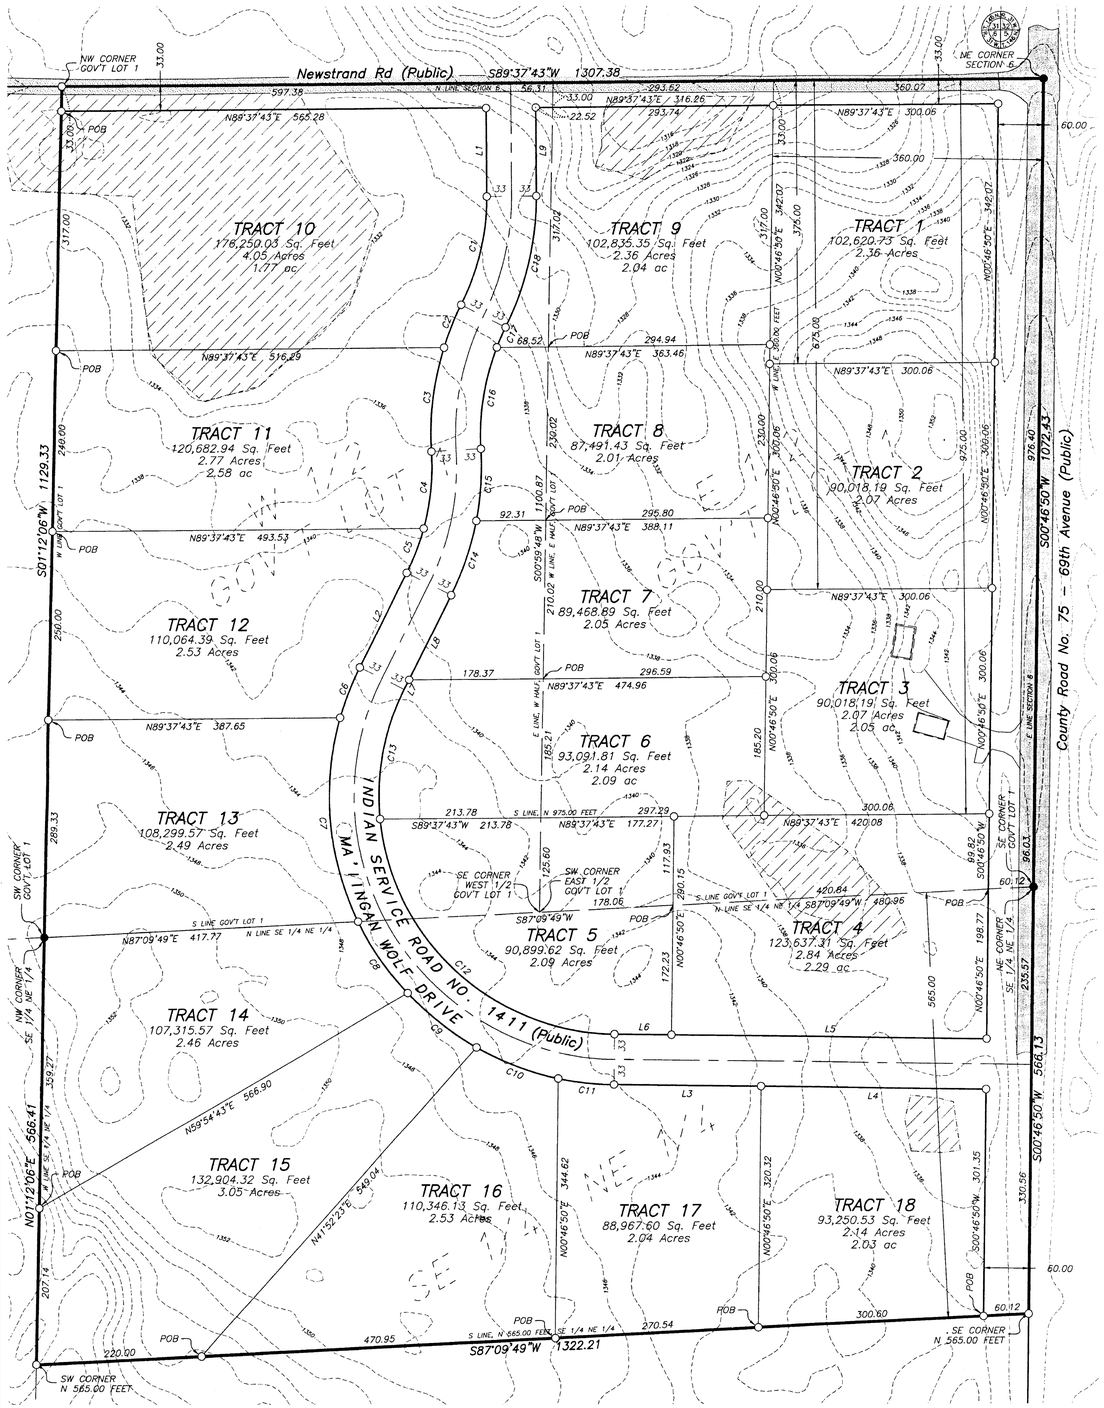

RECEIVED
#5953
MAY 17 2012
GJ SE-NE 6-145-31
COUNTY SURVEYOR

SCALE
1"= 100'

100 0 100 200

BEARINGS ARE BASED ON NAD83(96) CASS COUNTY COORDINATE SYSTEM NORTH ZONE

LEGEND

- IRON MONUMENT FOUND
- IRON MONUMENT SET WITH CAP LS# 47934
- PROPERTY BOUNDARY
- PROPOSED BLOCK LINES
- PROPOSED LOT LINES
- PROPOSED CENTERLINE
- SIXTEENTH-LINE
- SECTION-LINE
- SURVEY LINE
- BITUMINOUS SURFACE
- GRAVEL SURFACE
- BUILDING
- APPROX. WETLAND

LINE	BEARING	DISTANCE
L1	S00°22'17"E	117.00
L2	S26°37'43"W	139.63
L3	S89°13'10"E	195.88
L4	S89°13'10"E	300.00
L5	S89°13'10"E	420.00
L6	S89°13'10"E	75.88
L7	S26°37'43"W	14.45
L8	S26°37'43"W	125.18
L9	S00°22'17"E	117.00

CURVE	RADIUS	ARC LENGTH	CHORD LENGTH	CHORD BEARING	DELTA ANGLE
C1	317.00	149.38	148.00	S13°07'43"W	27°00'00"
C2	383.00	60.61	60.55	N22°05'42"E	09°04'02"
C3	383.00	139.93	139.15	N07°05'42"E	20°55'58"
C4	317.00	103.01	102.56	S05°56'18"W	18°37'09"
C5	317.00	62.97	62.86	S20°56'18"W	11°22'51"
C6	383.00	72.09	71.99	N21°14'10"E	10°47'06"
C7	383.00	278.20	272.13	N04°57'56"W	41°37'06"
C8	383.00	116.50	116.05	N34°29'21"W	17°25'43"
C9	383.00	116.50	116.05	N51°55'04"W	17°25'43"
C10	383.00	116.50	116.05	N69°20'47"W	17°25'43"
C11	383.00	74.59	74.48	N83°38'24"W	11°09'32"
C12	317.00	463.16	423.05	N47°21'45"W	83°42'51"
C13	317.00	177.79	175.47	N10°33'42"E	32°08'03"
C14	383.00	104.53	104.21	S18°48'35"W	15°38'16"
C15	383.00	96.00	95.75	S03°48'35"W	14°21'44"
C16	317.00	137.36	136.29	N09°02'33"E	24°49'38"
C17	317.00	28.62	28.61	N24°02'33"E	05°10'22"
C18	383.00	180.48	178.82	S13°07'43"W	27°00'00"

WOLF LAKE DEVELOPMENT

DESCRIPTION OF WOLF LAKE DEVELOPMENT (FEE & TRUST):
(FEE) The East Half of Government Lot 1, Section 6, Township 145 North, Range 31 West, Cass County, Minnesota.
AND
(TRUST) The West Half of Government Lot 1, Section 6, Township 145 North, Range 31 West, Cass County, Minnesota.
AND
(TRUST) The North 565.00 feet of the Southeast Quarter of the Northeast Quarter, Section 6, Township 145 North, Range 31 West, Cass County, Minnesota.
Said Parcel contains 50.26 acres.

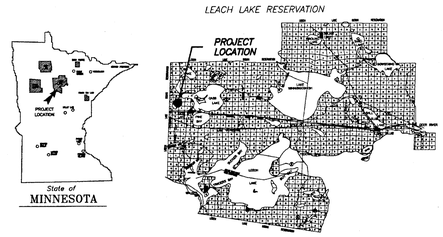

DESCRIPTION OF TRACT 1, WOLF LAKE DEVELOPMENT (FEE):
The North 375.00 feet of the East 360.00 feet of Government Lot 1, Section 6, Township 145 North, Range 31 West, Cass County, Minnesota, less the North 33.00 feet and less the East 60.00 feet thereof.
Said Parcel contains 2.36 acres.

DESCRIPTION OF TRACT 2, WOLF LAKE DEVELOPMENT (FEE):
The North 375.00 feet of the East 360.00 feet of Government Lot 1, Section 6, Township 145 North, Range 31 West, Cass County, Minnesota, less the North 375.00 feet and less the East 60.00 feet thereof.
Said Parcel contains 2.07 acres.

DESCRIPTION OF TRACT 3, WOLF LAKE DEVELOPMENT (FEE):
The North 375.00 feet of the East 360.00 feet of Government Lot 1, Section 6, Township 145 North, Range 31 West, Cass County, Minnesota, less the North 675.00 feet and less the East 60.00 feet thereof.
Said Parcel contains 2.07 acres.

DESCRIPTION OF TRACT 4, WOLF LAKE DEVELOPMENT (FEE & TRUST):
(FEE) That part of the East Half of Government Lot 1, Section 6, Township 145 North, Range 31 West, Cass County, Minnesota being described as follows:
Commencing at the northeast corner of said Section 6; thence South 00 degrees 46 minutes 50 seconds West, bearing based on NAD83(96) Cass County, North Zone, along the east line of said Section 6, a distance of 1072.43 feet to the southeast corner of said Government Lot 1; thence South 87 degrees 09 minutes 49 seconds West, along the south line of said Government Lot 1, a distance of 60.12 feet to the westerly right-of-way line of Cass County Road No. 75, said westerly right-of-way line is 60.00 feet west, measured at right angles, of the east line of said Section 6 and to the point of beginning of the parcel to be described; thence continue South 87 degrees 09 minutes 49 seconds West, along said south line, a distance of 420.84 feet; thence North 00 degrees 46 minutes 50 seconds East, parallel to the east line of said Section 6, a distance of 117.93 feet to the south line of the North 975.00 feet of said Section 6; thence North 89 degrees 37 minutes 43 seconds East, along said south line, a distance of 420.08 feet to said westerly right-of-way line of Cass County Road No. 75; thence South 00 degrees 46 minutes 50 seconds West, along said westerly right-of-way line, a distance of 99.62 feet to the point of beginning.
AND
(TRUST) That part of the North 565.00 feet of the Southeast Quarter of the Northeast Quarter, Section 6, Township 145 North, Range 31 West, Cass County, Minnesota being described as follows:
Commencing at the northeast corner of said Section 6; thence South 00 degrees 46 minutes 50 seconds West, bearing based on NAD83(96) Cass County, North Zone, along the east line of said Section 6, a distance of 1072.43 feet to the northeast corner of said Southeast Quarter of the Northeast Quarter; thence South 87 degrees 09 minutes 49 seconds West, along the north line of said Southeast Quarter of the Northeast Quarter, a distance of 60.12 feet to the westerly right-of-way line of Cass County Road No. 75, said westerly right-of-way line is 60.00 feet west, measured at right angles, of the east line of said Section 6 and to the point of beginning of the parcel to be described; thence continue South 87 degrees 09 minutes 49 seconds West, along said north line, a distance of 420.84 feet; thence South 00 degrees 46 minutes 50 seconds West, parallel to the east line of said Section 6, a distance of 172.23 feet to the northerly right-of-way line of INDIAN SERVICE ROAD NO. 1411; thence South 89 degrees 13 minutes 10 seconds East, along said northerly right-of-way line, a distance of 420.00 feet to said westerly right-of-way line of Cass County Road No. 75; thence North 00 degrees 46 minutes 50 seconds East, along said westerly right-of-way line, a distance of 198.77 feet to the point of beginning.
Said Parcel contains 2.84 acres.

DESCRIPTION OF TRACT 5, WOLF LAKE DEVELOPMENT (FEE & TRUST):
(FEE) That part of the East Half of Government Lot 1, Section 6, Township 145 North, Range 31 West, Cass County, Minnesota being described as follows:
Commencing at the northeast corner of said Section 6; thence South 00 degrees 46 minutes 50 seconds West, bearing based on NAD83(96) Cass County, North Zone, along the east line of said Section 6, a distance of 1072.43 feet to the northeast corner of said Government Lot 1; thence South 87 degrees 09 minutes 49 seconds West, along the south line of said Government Lot 1, a distance of 480.96 feet to the point of beginning of the parcel to be described; thence continue South 87 degrees 09 minutes 49 seconds West, along said south line, a distance of 178.06 feet to the southwest corner of said East Half; thence North 00 degrees 59 minutes 48 seconds East, along the west line of said East Half, a distance of 125.60 feet to the south line of the North 975.00 feet of said Section 6; thence North 89 degrees 37 minutes 43 seconds West, along said south line, a distance of 177.27 feet to a line that bears North 00 degrees 46 minutes 50 seconds East from the point of beginning; thence South 00 degrees 46 minutes 50 seconds West, parallel to the east line of said Section 6, a distance of 117.93 feet to the point of beginning.
AND
(TRUST) That part of the West Half of Government Lot 1 and that part of the Southeast Quarter of the Northeast Quarter, Section 6, Township 145 North, Range 31 West, Cass County, Minnesota being described as follows:
Commencing at the northeast corner of said Section 6; thence South 00 degrees 46 minutes 50 seconds West, bearing based on NAD83(96) Cass County, North Zone, along the east line of said Section 6, a distance of 1072.43 feet to the northeast corner of said Southeast Quarter of the Northeast Quarter; thence South 87 degrees 09 minutes 49 seconds West, along the north line of said Southeast Quarter of the Northeast Quarter, a distance of 1078.06 feet to the point of beginning of the parcel to be described; thence continue South 87 degrees 09 minutes 49 seconds West, along said north line, a distance of 178.06 feet to the easterly right-of-way line of INDIAN SERVICE ROAD NO. 1411; thence southeasterly, along said easterly right-of-way line, a distance of 539.04 feet to a line that bears South 00 degrees 46 minutes 50 seconds East from the point of beginning; thence North 00 degrees 46 minutes 50 seconds West, parallel to the east line of said Section 6, a distance of 172.23 feet to the point of beginning.
Said Parcel contains 2.09 acres.

DESCRIPTION OF TRACT 6, WOLF LAKE DEVELOPMENT (FEE & TRUST):
(FEE) That part of the East Half of Government Lot 1, Section 6, Township 145 North, Range 31 West, Cass County, Minnesota being described as follows:
Commencing at the northeast corner of said Section 6; thence South 89 degrees 37 minutes 43 seconds West, bearing based on NAD83(96) Cass County, North Zone, along the north line of said Section 6, a distance of 653.69 feet to the northwest corner of said East Half; thence South 00 degrees 59 minutes 48 seconds West, along the west line of said East Half, a distance of 790.06 feet to the point of beginning of the parcel to be described; thence continue South 00 degrees 59 minutes 48 seconds West, along said west line, a distance of 185.21 feet to the south line of the North 975.00 feet of Government Lot 1; thence North 89 degrees 37 minutes 43 seconds East, along said south line, a distance of 297.29 feet to the west line of the East 360.00 feet of said Government Lot 1; thence North 00 degrees 46 minutes 50 seconds East, along said west line, a distance of 185.20 feet to a line that bears North 89 degrees 37 minutes 43 seconds East from the point of beginning; thence South 89 degrees 37 minutes 43 seconds West, parallel with the north line of said Section 6, a distance of 296.59 feet to the point of beginning.
AND
(TRUST) That part of the West Half of Government Lot 1, Section 6, Township 145 North, Range 31 West, Cass County, Minnesota being described as follows:
Commencing at the northeast corner of said Section 6; thence South 89 degrees 37 minutes 43 seconds West, bearing based on NAD83(96) Cass County, North Zone, along the north line of said Section 6, a distance of 653.69 feet to the northwest corner of said East Half; thence South 00 degrees 59 minutes 48 seconds West, along the west line of said East Half, a distance of 975.25 feet to the point of beginning of the parcel to be described; thence continue South 00 degrees 59 minutes 48 seconds West, along said west line, a distance of 210.02 feet; thence North 89 degrees 37 minutes 43 seconds East, parallel with the north line of said Section 6, a distance of 296.59 feet to the west line of the East 360.00 feet of said Government Lot 1; thence North 00 degrees 46 minutes 50 seconds East, along said west line, a distance of 210.00 feet to a line that bears North 89 degrees 37 minutes 43 seconds East from the point of beginning; thence South 89 degrees 37 minutes 43 seconds West, parallel with the north line of said Section 6, a distance of 295.80 feet to the point of beginning.
AND
(TRUST) That part of the West Half of Government Lot 1, Section 6, Township 145 North, Range 31 West, Cass County, Minnesota being described as follows:
Commencing at the northeast corner of said Section 6; thence South 89 degrees 37 minutes 43 seconds West, bearing based on NAD83(96) Cass County, North Zone, along the north line of said Section 6, a distance of 653.69 feet to the northwest corner of said East Half; thence South 00 degrees 59 minutes 48 seconds West, along the west line of said East Half, a distance of 1185.23 feet to the point of beginning of the parcel to be described; thence continue South 00 degrees 59 minutes 48 seconds West, along said west line, a distance of 230.02 feet; thence North 89 degrees 37 minutes 43 seconds East, parallel with the north line of said Section 6, a distance of 295.80 feet to the west line of the East 360.00 feet of said Government Lot 1; thence North 00 degrees 46 minutes 50 seconds East, along said west line, a distance of 230.00 feet to a line that bears North 89 degrees 37 minutes 43 seconds East from the point of beginning; thence South 89 degrees 37 minutes 43 seconds West, parallel with the north line of said Section 6, a distance of 294.94 feet to the point of beginning.
AND
(TRUST) That part of the West Half of Government Lot 1, Section 6, Township 145 North, Range 31 West, Cass County, Minnesota being described as follows:
Commencing at the northeast corner of said Section 6; thence South 89 degrees 37 minutes 43 seconds West, bearing based on NAD83(96) Cass County, North Zone, along the north line of said Section 6, a distance of 653.69 feet to the northeast corner of said West Half; thence South 00 degrees 59 minutes 48 seconds West, along the east line of said West Half, a distance of 790.06 feet to the point of beginning of the parcel to be described; thence continue South 00 degrees 59 minutes 48 seconds West, along said east line, a distance of 230.02 feet; thence North 89 degrees 37 minutes 43 seconds East, parallel with the north line of said Section 6, a distance of 92.31 feet to the easterly right-of-way line of INDIAN SERVICE ROAD NO. 1411; thence northeasterly, along said easterly right-of-way line, a distance of 233.35 feet to a line that bears South 89 degrees 37 minutes 43 seconds West from the point of beginning; thence North 89 degrees 37 minutes 43 seconds East, parallel with the north line of said Section 6, a distance of 68.52 feet to the point of beginning.
Said Parcel contains 2.01 acres.

DESCRIPTION OF TRACT 9, WOLF LAKE DEVELOPMENT (FEE & TRUST):
(FEE) That part of the East Half of Government Lot 1, Section 6, Township 145 North, Range 31 West, Cass County, Minnesota being described as follows:
Commencing at the northeast corner of said Section 6; thence South 89 degrees 37 minutes 43 seconds West, bearing based on NAD83(96) Cass County, North Zone, along the north line of said Section 6, a distance of 653.69 feet to the northwest corner of said East Half; thence South 00 degrees 59 minutes 48 seconds West, along the west line of said East Half, a distance of 33.00 feet to the point of beginning of the parcel to be described and to the southerly right-of-way line of NEWSTRAND ROAD, said southerly right-of-way line is 33.00 feet south, measured at right angles, of the north line of said Section 6; thence continue South 00 degrees 59 minutes 48 seconds West, along said west line, a distance of 192.24 feet to a line that bears South 89 degrees 37 minutes 43 seconds West from the point of beginning; thence North 89 degrees 37 minutes 43 seconds East, parallel with the north line of said Section 6, a distance of 178.37 feet to the point of beginning.
Said Parcel contains 2.09 acres.

DESCRIPTION OF TRACT 7, WOLF LAKE DEVELOPMENT (FEE & TRUST):
(FEE) That part of the East Half of Government Lot 1, Section 6, Township 145 North, Range 31 West, Cass County, Minnesota being described as follows:
Commencing at the northeast corner of said Section 6; thence South 89 degrees 37 minutes 43 seconds West, bearing based on NAD83(96) Cass County, North Zone, along the north line of said Section 6, a distance of 653.69 feet to the northwest corner of said East Half; thence South 00 degrees 59 minutes 48 seconds West, along the west line of said East Half, a distance of 1185.23 feet to the point of beginning of the parcel to be described; thence continue South 00 degrees 59 minutes 48 seconds West, along said west line, a distance of 210.02 feet; thence North 89 degrees 37 minutes 43 seconds East, parallel with the north line of said Section 6, a distance of 295.80 feet to the west line of the East 360.00 feet of said Government Lot 1; thence North 00 degrees 46 minutes 50 seconds East, along said west line, a distance of 210.00 feet to a line that bears North 89 degrees 37 minutes 43 seconds East from the point of beginning; thence South 89 degrees 37 minutes 43 seconds West, parallel with the north line of said Section 6, a distance of 295.80 feet to the point of beginning.
AND
(TRUST) That part of the West Half of Government Lot 1, Section 6, Township 145 North, Range 31 West, Cass County, Minnesota being described as follows:
Commencing at the northeast corner of said Section 6; thence South 89 degrees 37 minutes 43 seconds West, bearing based on NAD83(96) Cass County, North Zone, along the north line of said Section 6, a distance of 653.69 feet to the northwest corner of said East Half; thence South 00 degrees 59 minutes 48 seconds West, along the west line of said East Half, a distance of 1395.25 feet to the point of beginning of the parcel to be described; thence continue South 00 degrees 59 minutes 48 seconds West, along said west line, a distance of 210.02 feet; thence North 89 degrees 37 minutes 43 seconds East, parallel with the north line of said Section 6, a distance of 92.31 feet to the easterly right-of-way line of INDIAN SERVICE ROAD NO. 1411; thence northeasterly, along said easterly right-of-way line, a distance of 229.71 feet to a line that bears South 89 degrees 37 minutes 43 seconds West from the point of beginning; thence South 89 degrees 37 minutes 43 seconds West, parallel with the north line of said Section 6, a distance of 68.52 feet to the point of beginning.
Said Parcel contains 2.05 acres.

DESCRIPTION OF TRACT 8, WOLF LAKE DEVELOPMENT (FEE & TRUST):
(FEE) That part of the East Half of Government Lot 1, Section 6, Township 145 North, Range 31 West, Cass County, Minnesota being described as follows:
Commencing at the northeast corner of said Section 6; thence South 89 degrees 37 minutes 43 seconds West, bearing based on NAD83(96) Cass County, North Zone, along the north line of said Section 6, a distance of 653.69 feet to the northwest corner of said East Half; thence South 00 degrees 59 minutes 48 seconds West, along the west line of said East Half, a distance of 1605.27 feet to the point of beginning of the parcel to be described; thence continue South 00 degrees 59 minutes 48 seconds West, along said west line, a distance of 230.02 feet; thence North 89 degrees 37 minutes 43 seconds East, parallel with the north line of said Section 6, a distance of 92.31 feet to the easterly right-of-way line of INDIAN SERVICE ROAD NO. 1411; thence northeasterly, along said easterly right-of-way line, a distance of 233.35 feet to a line that bears South 89 degrees 37 minutes 43 seconds West from the point of beginning; thence North 89 degrees 37 minutes 43 seconds East, parallel with the north line of said Section 6, a distance of 68.52 feet to the point of beginning.
Said Parcel contains 2.01 acres.

DESCRIPTION OF TRACT 10, WOLF LAKE DEVELOPMENT (TRUST):
That part of the Government Lot 1, Section 6, Township 145 North, Range 31 West, Cass County, Minnesota being described as follows:
Commencing at the northeast corner of said Section 6; thence South 89 degrees 37 minutes 43 seconds West, bearing based on NAD83(96) Cass County, North Zone, along the north line of said Section 6, a distance of 1307.38 feet to the northwest corner of said Government Lot 1; thence South 01 degrees 12 minutes 06 seconds West, along the west line of said Government Lot 1, a distance of 33.00 feet to the point of beginning of the parcel to be described and to the southerly right-of-way line of NEWSTRAND ROAD, said southerly right-of-way line is 33.00 feet south, measured at right angles, of the north line of said Section 6; thence continue South 01 degrees 12 minutes 06 seconds West, along said west line, a distance of 317.00 feet; thence North 89 degrees 37 minutes 43 seconds East, parallel with the north line of said Section 6, a distance of 316.29 feet to the westerly right-of-way line of INDIAN SERVICE ROAD NO. 1411; thence northeasterly, along said westerly right-of-way line, a distance of 326.99 feet to said southerly right-of-way line of NEWSTRAND ROAD; thence South 89 degrees 37 minutes 43 seconds West, along said southerly right-of-way line, a distance of 565.28 feet to the point of beginning.
Said Parcel contains 4.05 acres.

DESCRIPTION OF TRACT 11, WOLF LAKE DEVELOPMENT (TRUST):
That part of the Government Lot 1, Section 6, Township 145 North, Range 31 West, Cass County, Minnesota being described as follows:
Commencing at the northeast corner of said Section 6; thence South 89 degrees 37 minutes 43 seconds West, bearing based on NAD83(96) Cass County, North Zone, along the north line of said Section 6, a distance of 1307.38 feet to the northwest corner of said Government Lot 1; thence South 01 degrees 12 minutes 06 seconds West, along the west line of said Government Lot 1, a distance of 350.00 feet to the point of beginning of the parcel to be described; thence continue South 01 degrees 12 minutes 06 seconds West, along said west line, a distance of 240.00 feet; thence North 89 degrees 37 minutes 43 seconds East, parallel with the north line of said Section 6, a distance of 493.53 feet to the westerly right-of-way line of INDIAN SERVICE ROAD NO. 1411; thence northeasterly, along said westerly right-of-way line, a distance of 242.94 feet to a line that bears North 89 degrees 37 minutes 43 seconds East from the point of beginning; thence South 89 degrees 37 minutes 43 seconds West, parallel with the north line of said Section 6, a distance of 516.29 feet to the point of beginning.
Said Parcel contains 2.77 acres.

DESCRIPTION OF TRACT 12, WOLF LAKE DEVELOPMENT (TRUST):
That part of the Government Lot 1, Section 6, Township 145 North, Range 31 West, Cass County, Minnesota being described as follows:
Commencing at the northeast corner of said Section 6; thence South 89 degrees 37 minutes 43 seconds West, bearing based on NAD83(96) Cass County, North Zone, along the north line of said Section 6, a distance of 1307.38 feet to the northwest corner of said Government Lot 1; thence South 01 degrees 12 minutes 06 seconds West, along the west line of said Government Lot 1, a distance of 590.00 feet to the point of beginning of the parcel to be described; thence continue South 01 degrees 12 minutes 06 seconds West, along said west line, a distance of 250.00 feet; thence North 89 degrees 37 minutes 43 seconds East, parallel with the north line of said Section 6, a distance of 387.65 feet to the westerly right-of-way line of INDIAN SERVICE ROAD NO. 1411; thence northeasterly, along said westerly right-of-way line, a distance of 274.69 feet to a line that bears North 89 degrees 37 minutes 43 seconds East from the point of beginning; thence South 89 degrees 37 minutes 43 seconds West, parallel with the north line of said Section 6, a distance of 493.53 feet to the point of beginning.
Said Parcel contains 2.53 acres.

DESCRIPTION OF TRACT 13, WOLF LAKE DEVELOPMENT (TRUST):
That part of the Government Lot 1, Section 6, Township 145 North, Range 31 West, Cass County, Minnesota being described as follows:
Commencing at the northeast corner of said Section 6; thence South 89 degrees 37 minutes 43 seconds West, bearing based on NAD83(96) Cass County, North Zone, along the north line of said Section 6, a distance of 1307.38 feet to the northwest corner of said Government Lot 1; thence South 01 degrees 12 minutes 06 seconds West, along the west line of said Government Lot 1, a distance of 840.00 feet to the point of beginning of the parcel to be described; thence continue South 01 degrees 12 minutes 06 seconds West, along said west line, a distance of 289.33 feet to the southwest corner of said Government Lot 1; thence North 87 degrees 09 minutes 49 seconds East, along the south line of said Government Lot 1, a distance of 417.77 feet to the southwesterly right-of-way line of INDIAN SERVICE ROAD NO. 1411; thence northwesterly and northeasterly, along said southwesterly right-of-way line, a distance of 278.20 feet to a line that bears North 89 degrees 37 minutes 43 seconds East from the point of beginning; thence South 89 degrees 37 minutes 43 seconds West, parallel with the north line of said Section 6, a distance of 387.65 feet to the point of beginning.
Said Parcel contains 2.49 acres.

DESCRIPTION OF TRACT 14, WOLF LAKE DEVELOPMENT (TRUST):
That part of the North 565.00 feet of the Southeast Quarter of the Northeast Quarter, Section 6, Township 145 North, Range 31 West, Cass County, Minnesota being described as follows:
Commencing at the northeast corner of said Section 6; thence South 00 degrees 46 minutes 50 seconds West, bearing based on NAD83(96) Cass County, North Zone, along the east line of said Section 6, a distance of 1638.56 feet to the southeast corner of said North 565.00 feet; thence South 87 degrees 09 minutes 49 seconds West, along the south line of said North 565.00 feet, a distance of 1322.21 feet to the southwest corner of said North 565.00 feet; thence North 01 degrees 12 minutes 06 seconds East, along the west line of said Southeast Quarter of the Northeast Quarter, a distance of 207.14 feet to the point of beginning of the parcel to be described; thence continue North 01 degrees 12 minutes 06 seconds East, along said west line, a distance of 359.27 feet to the northwest corner of said Southeast Quarter of the Northeast Quarter; thence North 87 degrees 09 minutes 49 seconds East, along the north line of said Southeast Quarter of the Northeast Quarter, a distance of 417.77 feet to the southwesterly right-of-way line of INDIAN SERVICE ROAD NO. 1411; thence southeasterly, along said southwesterly right-of-way line, a distance of 116.50 feet to a line that bears North 59 degrees 54 minutes 43 seconds East from the point of beginning; thence South 59 degrees 54 minutes 43 seconds West a distance of 566.90 feet to the point of beginning.
Said Parcel contains 2.46 acres.

DESCRIPTION OF TRACT 15, WOLF LAKE DEVELOPMENT (TRUST):
That part of the North 565.00 feet of the Southeast Quarter of the Northeast Quarter, Section 6, Township 145 North, Range 31 West, Cass County, Minnesota being described as follows:
Commencing at the northeast corner of said Section 6; thence South 00 degrees 46 minutes 50 seconds West, bearing based on NAD83(96) Cass County, North Zone, along the east line of said Section 6, a distance of 1638.56 feet to the southeast corner of said North 565.00 feet; thence South 87 degrees 09 minutes 49 seconds West, along the south line of said North 565.00 feet, a distance of 1102.21 feet to the point of beginning of the parcel to be described; thence continue South 87 degrees 09 minutes 49 seconds West, along said south line, a distance of 220.00 feet to the southeast corner of said North 565.00 feet; thence North 01 degrees 12 minutes 06 seconds East, along the west line of said Southeast Quarter of the Northeast Quarter, a distance of 207.14 feet; thence South 59 degrees 54 minutes 43 seconds East a distance of 566.90 feet to the southwesterly right-of-way line of INDIAN SERVICE ROAD NO. 1411; thence southeasterly, along said southwesterly right-of-way line, a distance of 116.50 feet to a line that bears North 41 degrees 52 minutes 23 seconds East from the point of beginning; thence South 41 degrees 52 minutes 23 seconds West a distance of 549.04 feet to the point of beginning.
Said Parcel contains 3.05 acres.

DESCRIPTION OF TRACT 16, WOLF LAKE DEVELOPMENT (TRUST):
That part of the North 565.00 feet of the Southeast Quarter of the Northeast Quarter, Section 6, Township 145 North, Range 31 West, Cass County, Minnesota being described as follows:
Commencing at the northeast corner of said Section 6; thence South 00 degrees 46 minutes 50 seconds West, bearing based on NAD83(96) Cass County, North Zone, along the east line of said Section 6, a distance of 1638.56 feet to the southeast corner of said North 565.00 feet; thence South 87 degrees 09 minutes 49 seconds West, along the south line of said North 565.00 feet, a distance of 631.26 feet to the point of beginning of the parcel to be described; thence continue South 87 degrees 09 minutes 49 seconds West, along said south line, a distance of 470.95 feet; thence North 41 degrees 52 minutes 23 seconds East a distance of 549.04 feet to the southwesterly right-of-way line of INDIAN SERVICE ROAD NO. 1411; thence southeasterly, along said southwesterly right-of-way line, a distance of 116.50 feet to a line that bears North 00 degrees 46 minutes 50 seconds East from the point of beginning; thence South 00 degrees 46 minutes 50 seconds West a distance of 344.62 feet to the point of beginning.
Said Parcel contains 2.53 acres.

DESCRIPTION OF TRACT 17, WOLF LAKE DEVELOPMENT (TRUST):
That part of the North 565.00 feet of the Southeast Quarter of the Northeast Quarter, Section 6, Township 145 North, Range 31 West, Cass County, Minnesota being described as follows:
Commencing at the northeast corner of said Section 6; thence South 00 degrees 46 minutes 50 seconds West, bearing based on NAD83(96) Cass County, North Zone, along the east line of said Section 6, a distance of 1638.56 feet to the southeast corner of said North 565.00 feet; thence South 87 degrees 09 minutes 49 seconds West, along the south line of said North 565.00 feet, a distance of 1102.21 feet to the point of beginning of the parcel to be described; thence continue South 87 degrees 09 minutes 49 seconds West, along said south line, a distance of 220.00 feet; thence North 00 degrees 46 minutes 50 seconds East, parallel with the east line of said Section 6, a distance of 270.54 feet; thence North 89 degrees 37 minutes 43 seconds East, parallel with the north line of said Section 6, a distance of 344.62 feet to the southerly right-of-way line of INDIAN SERVICE ROAD NO. 1411; thence southeasterly, along said easterly right-of-way line, a distance of 270.47 feet to a line that bears North 00 degrees 46 minutes 50 seconds East from the point of beginning; thence South 00 degrees 46 minutes 50 seconds West a distance of 320.32 feet to the point of beginning.
Said Parcel contains 2.04 acres.

DESCRIPTION OF TRACT 18, WOLF LAKE DEVELOPMENT (TRUST):
That part of the North 565.00 feet of the Southeast Quarter of the Northeast Quarter, Section 6, Township 145 North, Range 31 West, Cass County, Minnesota being described as follows:
Commencing at the northeast corner of said Section 6; thence South 00 degrees 46 minutes 50 seconds West, bearing based on NAD83(96) Cass County, North Zone, along the east line of said Section 6, a distance of 1638.56 feet to the southeast corner of said North 565.00 feet; thence South 87 degrees 09 minutes 49 seconds West, along the south line of said North 565.00 feet, a distance of 60.12 feet to the point of beginning of the parcel to be described; thence continue South 87 degrees 09 minutes 49 seconds West, along said south line, a distance of 300.60 feet; thence North 00 degrees 46 minutes 50 seconds East a distance of 320.32 feet to the southerly right-of-way line of INDIAN SERVICE ROAD NO. 1411; thence southeasterly, along said southerly right-of-way line, a distance of 303.00 feet to the westerly right-of-way line of Cass County Road No. 75; thence South 00 degrees 46 minutes 50 seconds West, along said westerly right-of-way line, a distance of 301.35 feet to the point of beginning.
Said Parcel contains 2.14 acres.

NORTHWESTERN
Surveying & Engineering, Inc.
PO Box 3067, Bemidji, Mn 56619 218-444-9394

LEECH LAKE 7
GOV'T LOT 1 &
SE 1/4 NE 1/4
SEC 6, T145N, R31W
CASS COUNTY, MN

JOB# 11031 DRAWN BY: AJB
FILENAME: 11031 LL7 WL Survey

REV#	DESCRIPTION	DATE
1	Revised Descriptions	11-10-11
2	Change Name of Development & Tracts	3-22-12

I HEREBY CERTIFY THAT THIS SURVEY, PLAN OR REPORT WAS PREPARED BY ME OR UNDER MY DIRECT SUPERVISION AND THAT I AM A DULY LICENSED LAND SURVEYOR UNDER THE LAWS OF THE STATE OF MINNESOTA.

AMANDA J. BRUSTAD (LIC. NO. 47934) DATE: 3/23/12