CERTIFICATE of SURVEY

PART OF THE NORTHEAST QUARTER OF THE SOUTHEAST QUARTER
SECTION 14, TOWNSHIP 134 NORTH, RANGE 30 WEST

CASS COUNTY, MINNESOTA

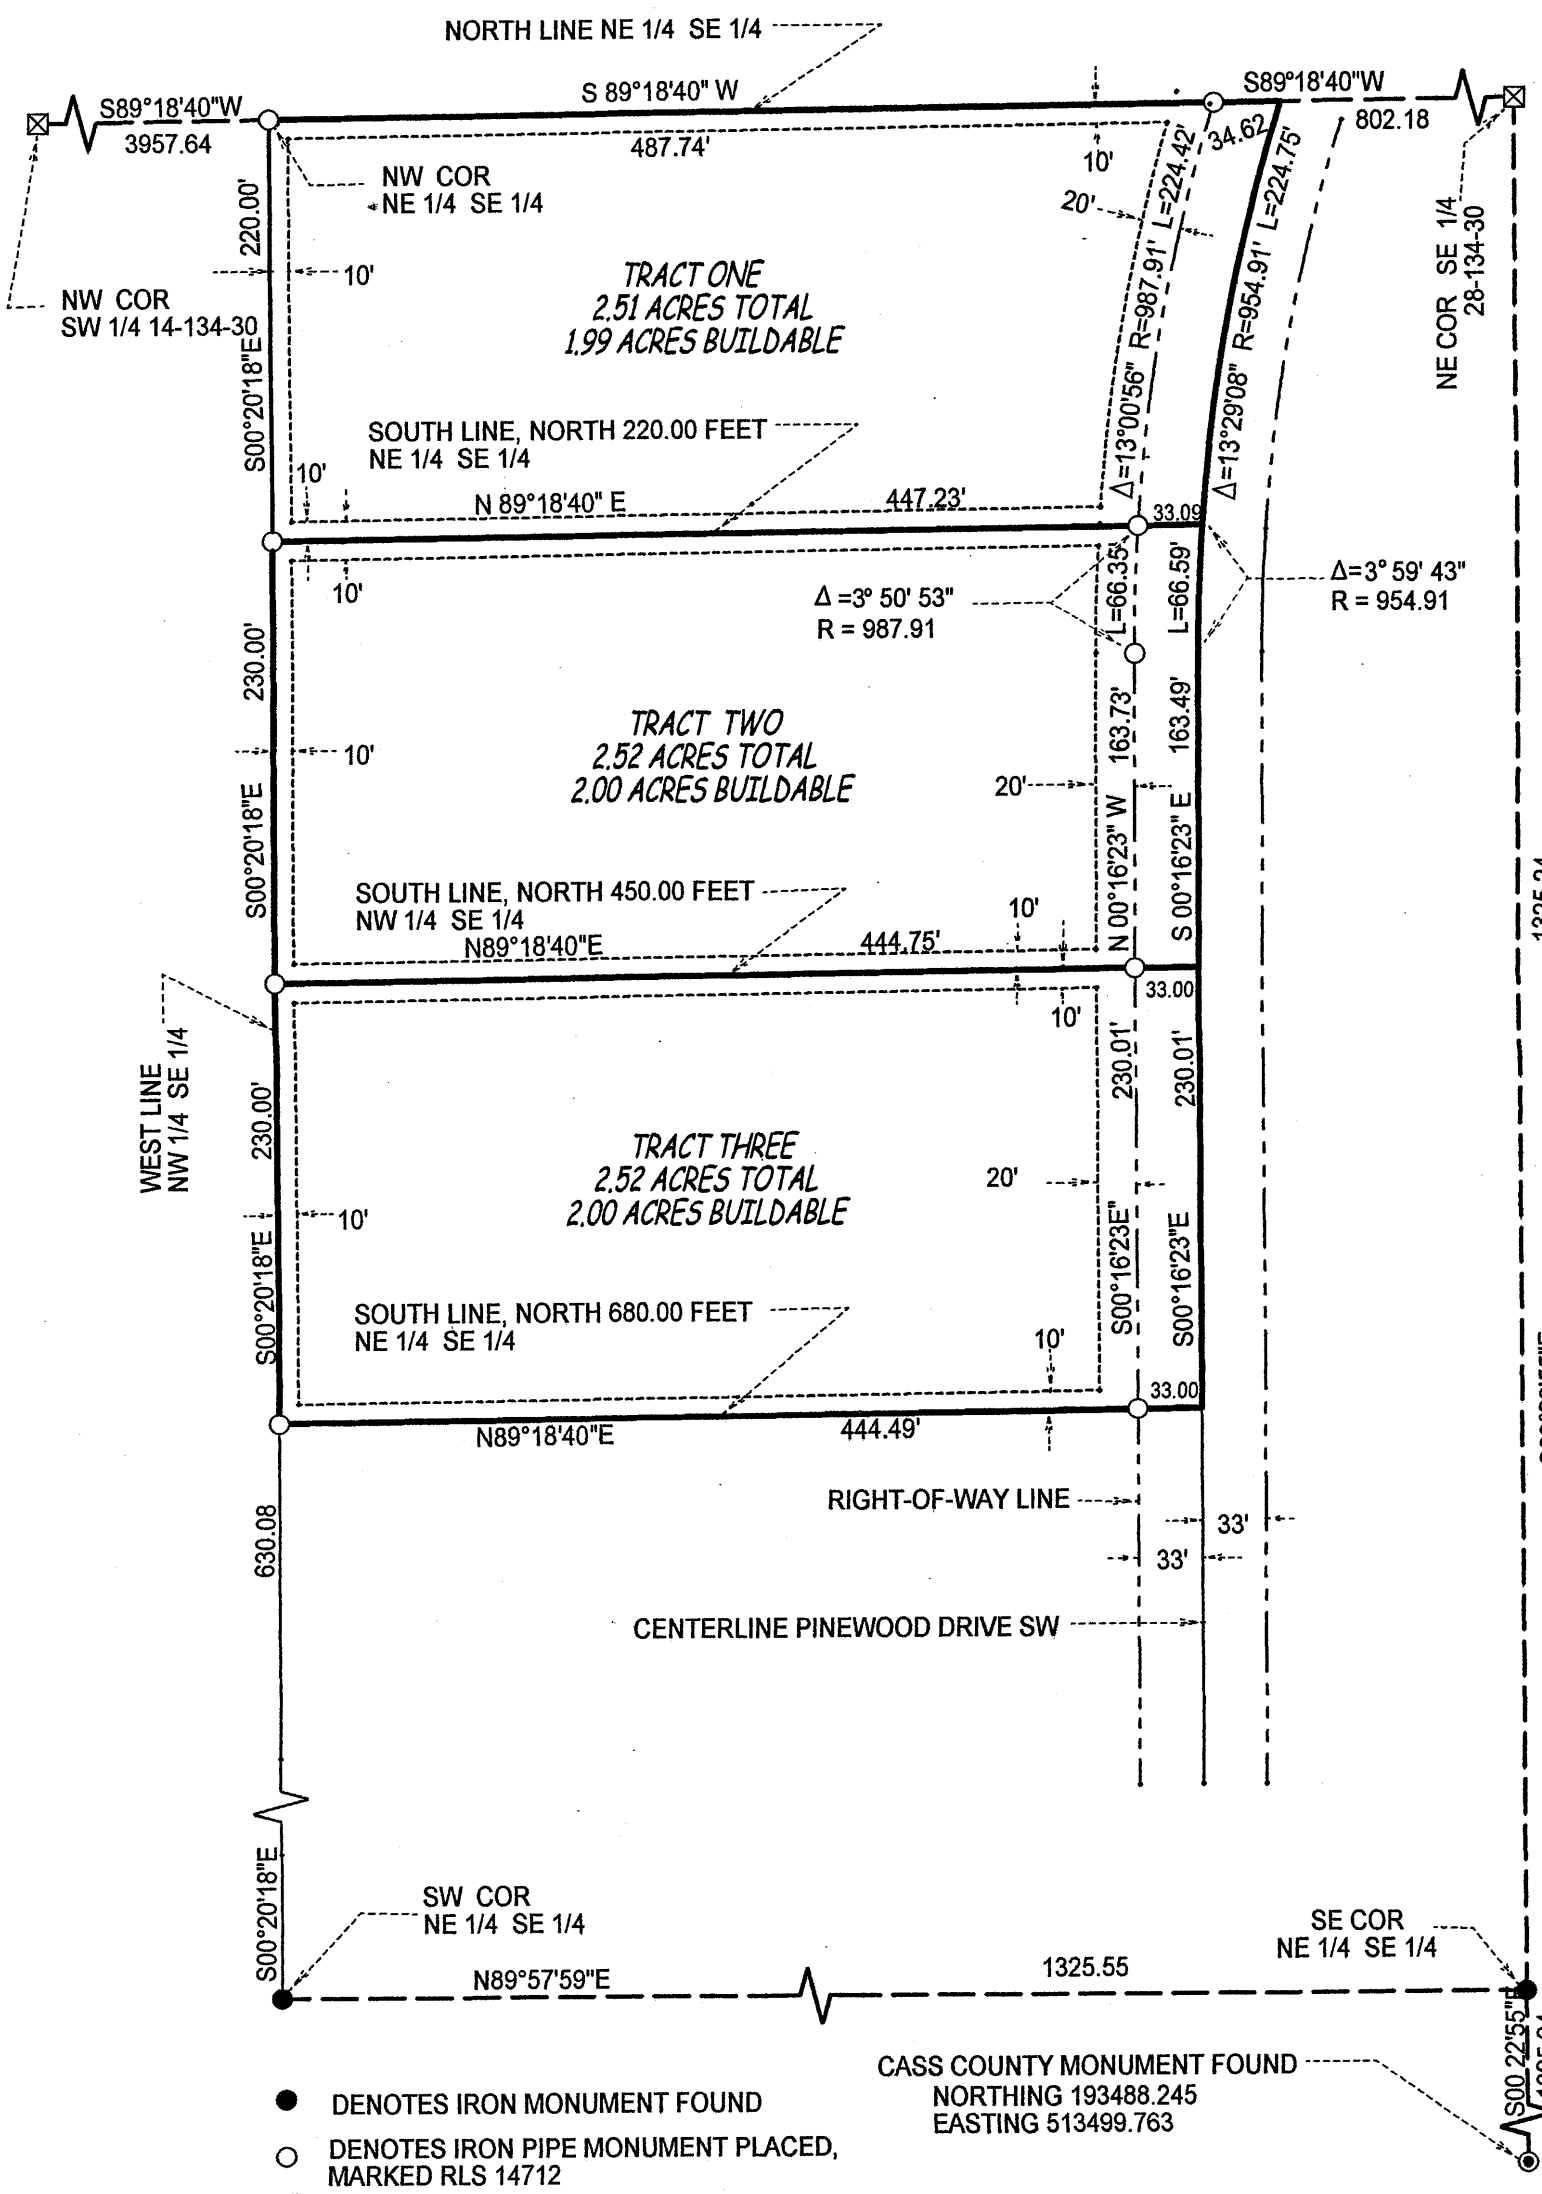

● DENOTES IRON MONUMENT FOUND

○ DENOTES IRON PIPE MONUMENT PLACED, MARKED RLS 14712

☒ DENOTES COMPUTED CORNER POSITION

BEARINGS BASED ON CASS COUNTY COORDINATE SYSTEM, NAD83, 96 ADJUSTMENT

THESE TRACTS REVIEWED FOR THE PRESENCE OF WETLANDS BY B. MEISTER, CERTIFIED DELINEATOR NO. 1031, WITH NONE FOUND.

THIS SURVEY BASED ON MINN. DEPT. OF NATURAL RESOURCES SECTION BREAKDOWN OF SEC. 14-134-30, DATED 7-16-2010

RECEIVED
#5985
AUG 9 2012
NE-SE 14-134-30
COUNTY SURVEYOR

I hereby certify that this survey, plan, or report was prepared by me or under my direct supervision and that I am a duly Registered Land Surveyor under the laws of the State of Minnesota.

John W Hansen

Date 6-25-12 Registration No. 14712

Original