CERTIFICATE OF SURVEY

PINE LAKE ROAD NW,
SECTIONS 8, 9, 16, 17, 19, 20, & 21, TOWNSHIP 141 NORTH, RANGE 29 WEST,
CASS COUNTY, MINNESOTA

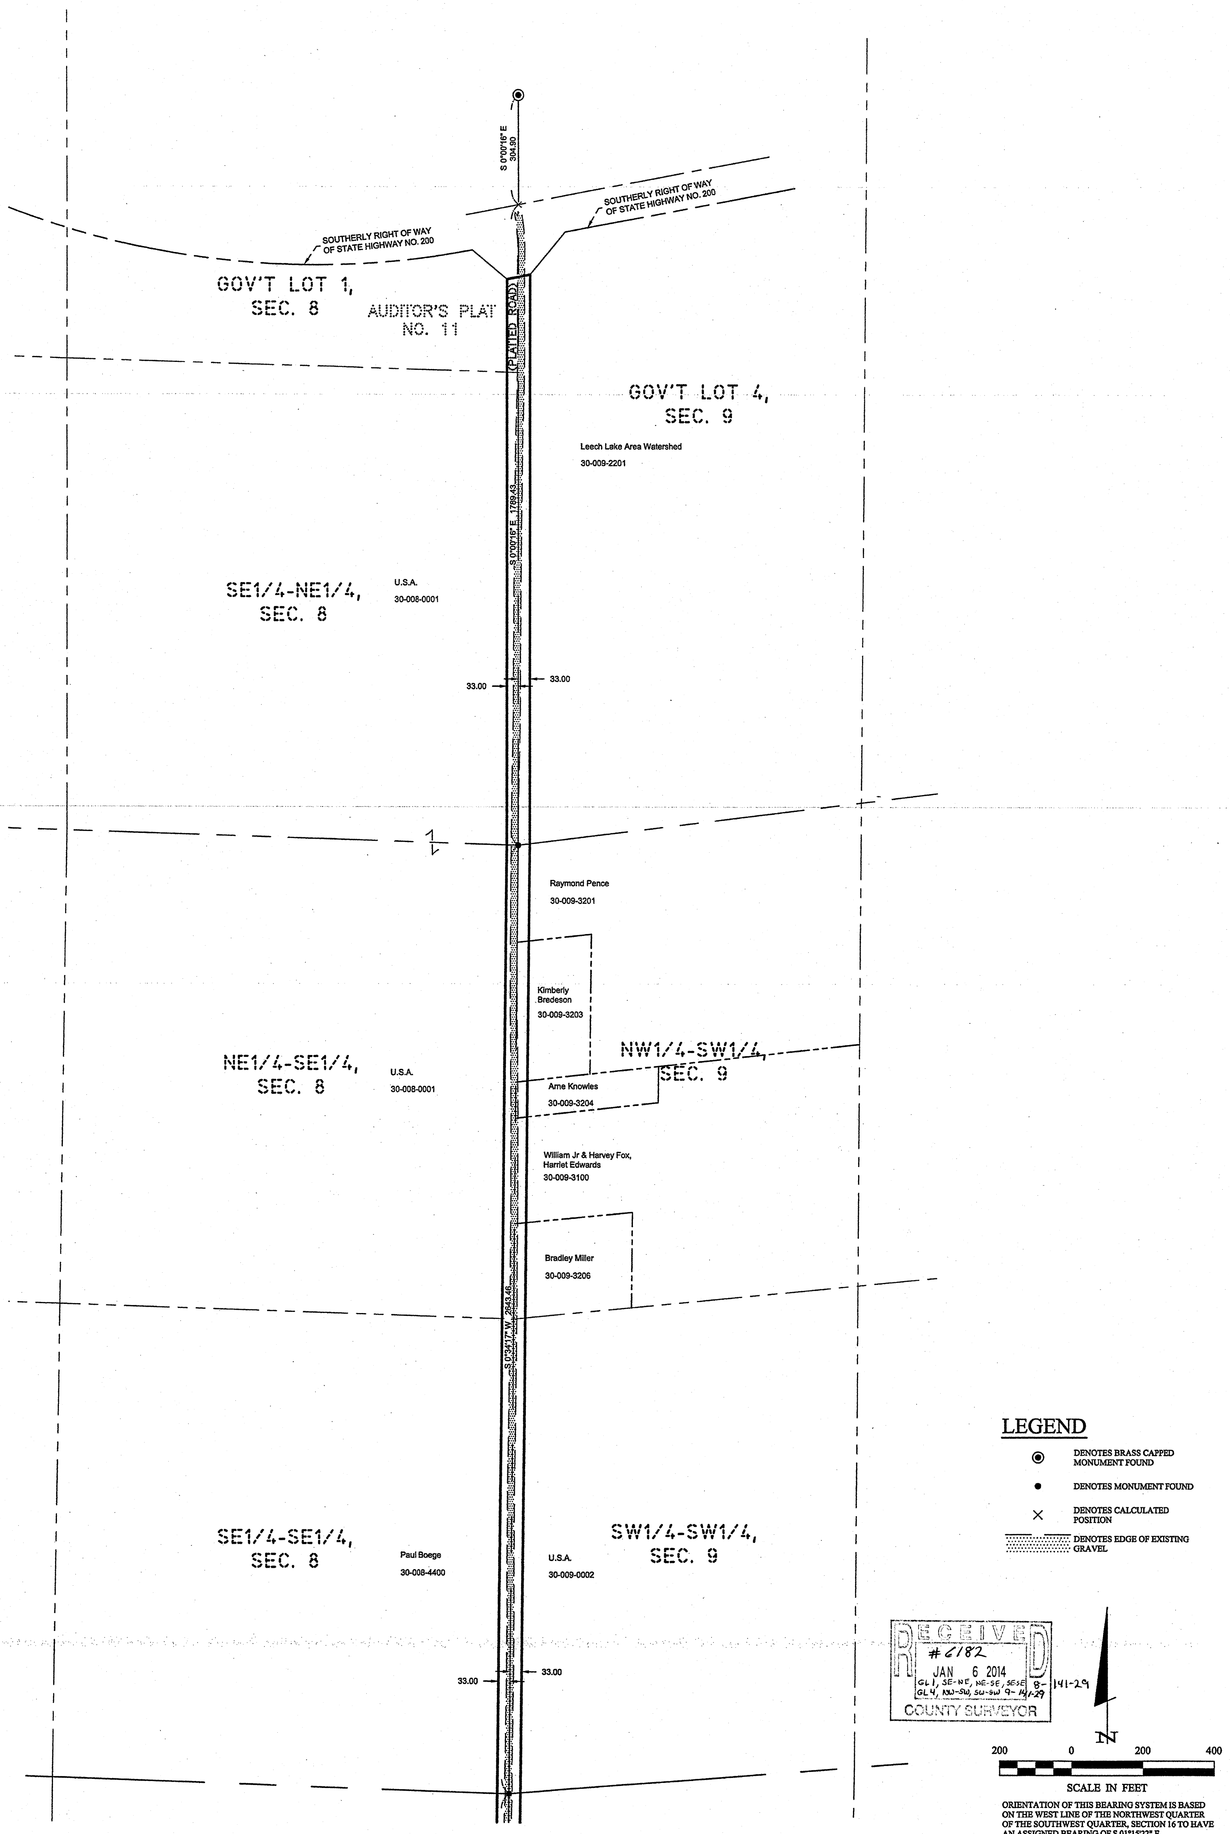

LEGEND

- DENOTES BRASS CAPPED MONUMENT FOUND
- DENOTES MONUMENT FOUND
- DENOTES CALCULATED POSITION
- DENOTES EDGE OF EXISTING GRAVEL

RECEIVED
#6182
JAN 6 2014
GL 1, SE-NE, NE-SE, SESE 9- 141-29
GL 4, NW-SW, SW-SW 9- 141-29
COUNTY SURVEYOR

N

200 0 200 400

SCALE IN FEET

ORIENTATION OF THIS BEARING SYSTEM IS BASED ON THE WEST LINE OF THE NORTHWEST QUARTER OF THE SOUTHWEST QUARTER, SECTION 16 TO HAVE AN ASSIGNED BEARING OF S 01°15'22" E.

SHEET NO. 1 OF 5
JOB NO. 10-37
DATE: 12-08-2010

CERTIFICATE OF SURVEY
Pine Lake Township Attn: Kathy Miller
1680 Pine Lake Road
Walker, MN 56484

NORTHERN ENGINEERING & CONSULTING, INC.
P.O. Box 292, Walker, MN 56484
Phone: 218-547-1296, Fax: 218-547-2272
web: www.neciusa.com

I HEREBY CERTIFY THAT THIS SURVEY, PLAN OR REPORT WAS PREPARED BY ME OR UNDER MY DIRECT SUPERVISION AND THAT I AM A DULY LICENSED LAND SURVEYOR UNDER THE LAWS OF THE STATE OF MINNESOTA.

TERRY L. FREEMAN — LIC. NO. 21367

REVISIONS:			
NO.	DATE	DESCRIPTION	BY