CERTIFICATE OF SURVEY

LOT 6, PONTO NORTH SHORE,
SECTION 3, TOWNSHIP 139 NORTH, RANGE 29 WEST,
CASS COUNTY, MINNESOTA

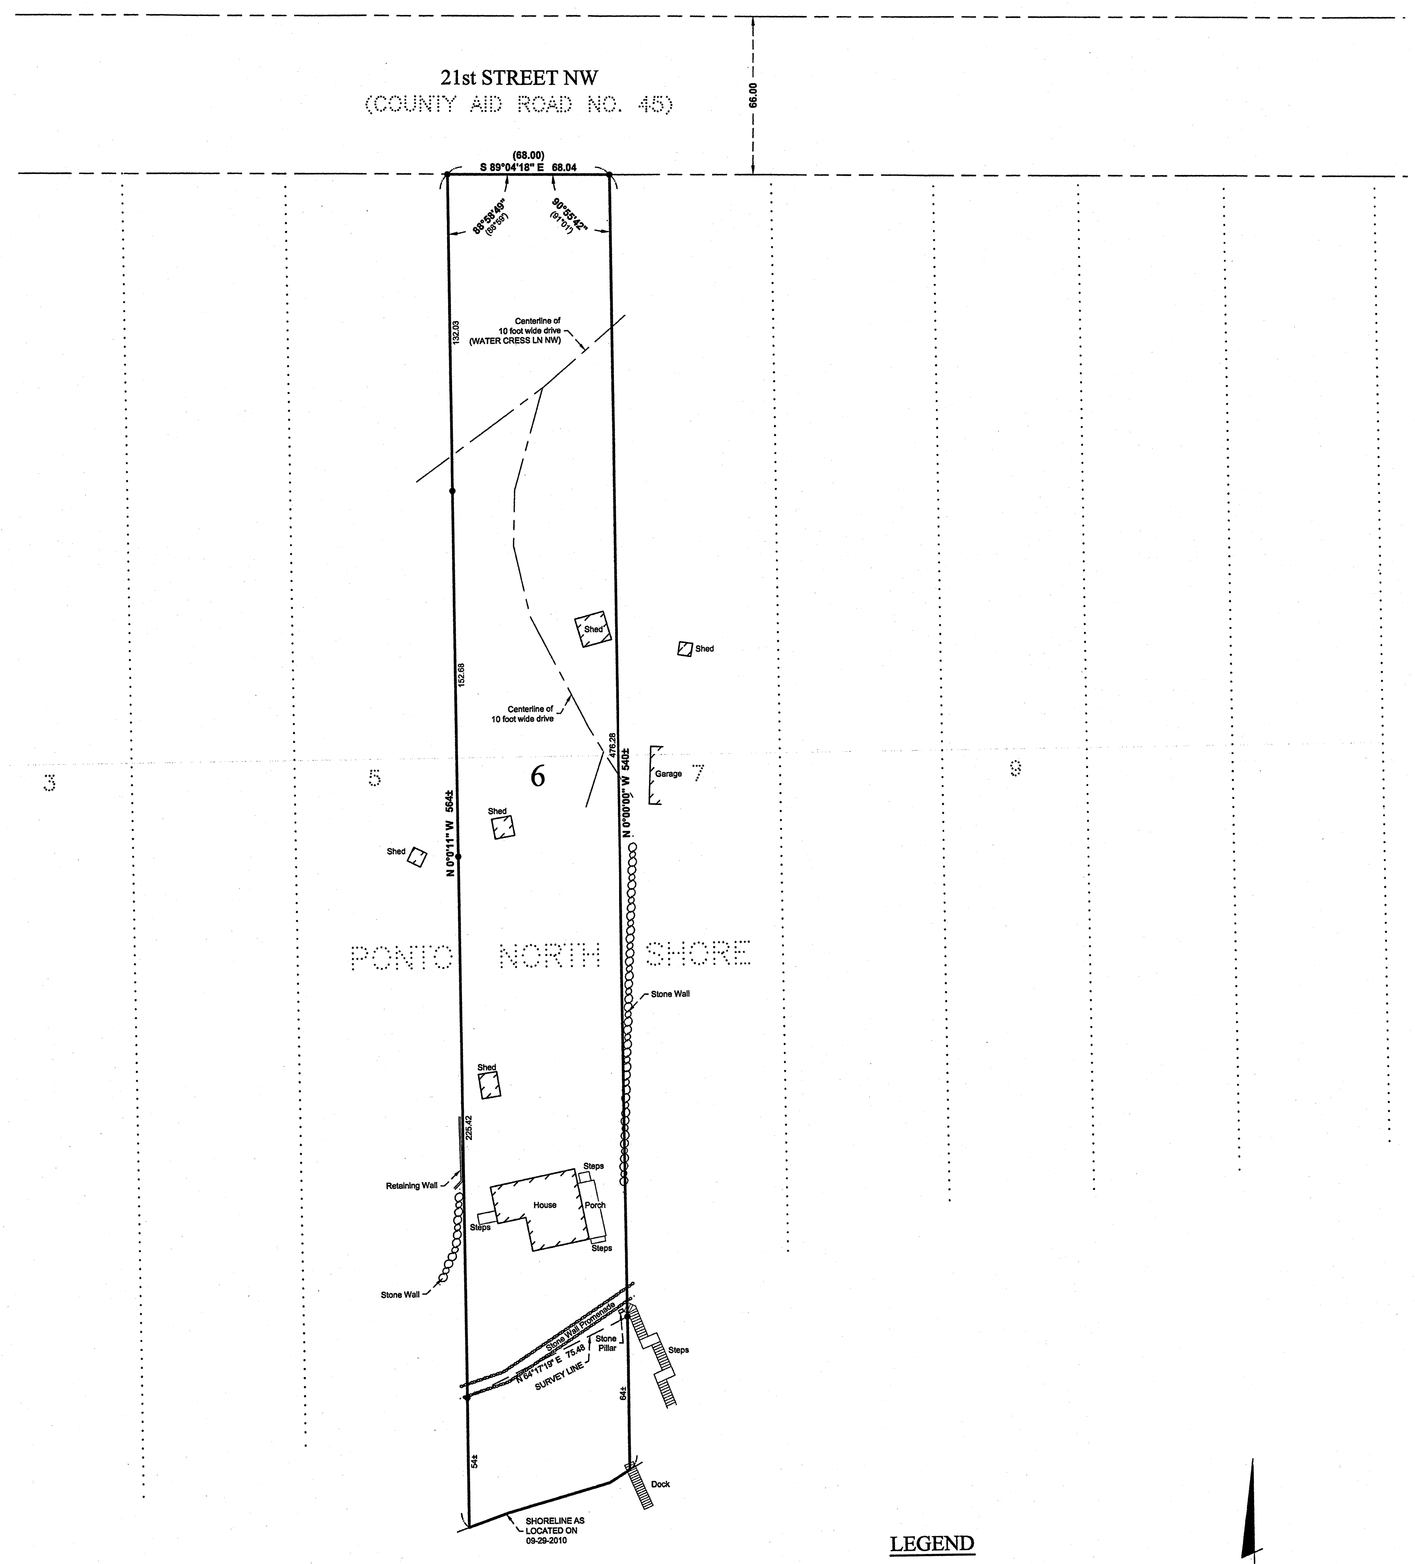

LEGEND

- ● DENOTES MONUMENT FOUND
- (123.45) DENOTES PLAT AND/OR DEEDED MEASURE

N

30 0 30 60

SCALE IN FEET

ORIENTATION OF THIS BEARING SYSTEM IS BASED ON THE NORTH LINE OF LOT 6, PONTO NORTH SHORE TO HAVE AN ASSIGNED BEARING OF S 89°04'18" E.

RECEIVED
#6202
JAN 6 2014
GL9 3-139-29
COUNTY SURVEYOR

JOB NO. 10-144
DATE 11-04-2010
SHEET NO. 1 OF 1

CERTIFICATE OF SURVEY
Mary Musselman
6418 Bannockburn Drive
Bethesda, MD 20817

NORTHERN ENGINEERING & CONSULTING, INC.
P.O. Box 292, Walker, MN 56484
Phone: 218-547-1296, Fax: 218-547-2272
web: www.neclusa.com

I HEREBY CERTIFY THAT THIS SURVEY, PLAN OR REPORT WAS PREPARED BY ME OR UNDER MY DIRECT SUPERVISION AND THAT I AM A DULY LICENSED LAND SURVEYOR UNDER THE LAWS OF THE STATE OF MINNESOTA.

TERRY L. FREEMAN — LIC. NO. 21367 — 21367

REVISIONS:			
NO.	DATE	DESCRIPTION	BY