CERTIFICATE OF SURVEY

LOT 1, BLOCK 1, LAKE HARBOR ESTATES,
SECTION 6, TOWNSHIP 141 NORTH, RANGE 29 WEST,
CASS COUNTY, MINNESOTA

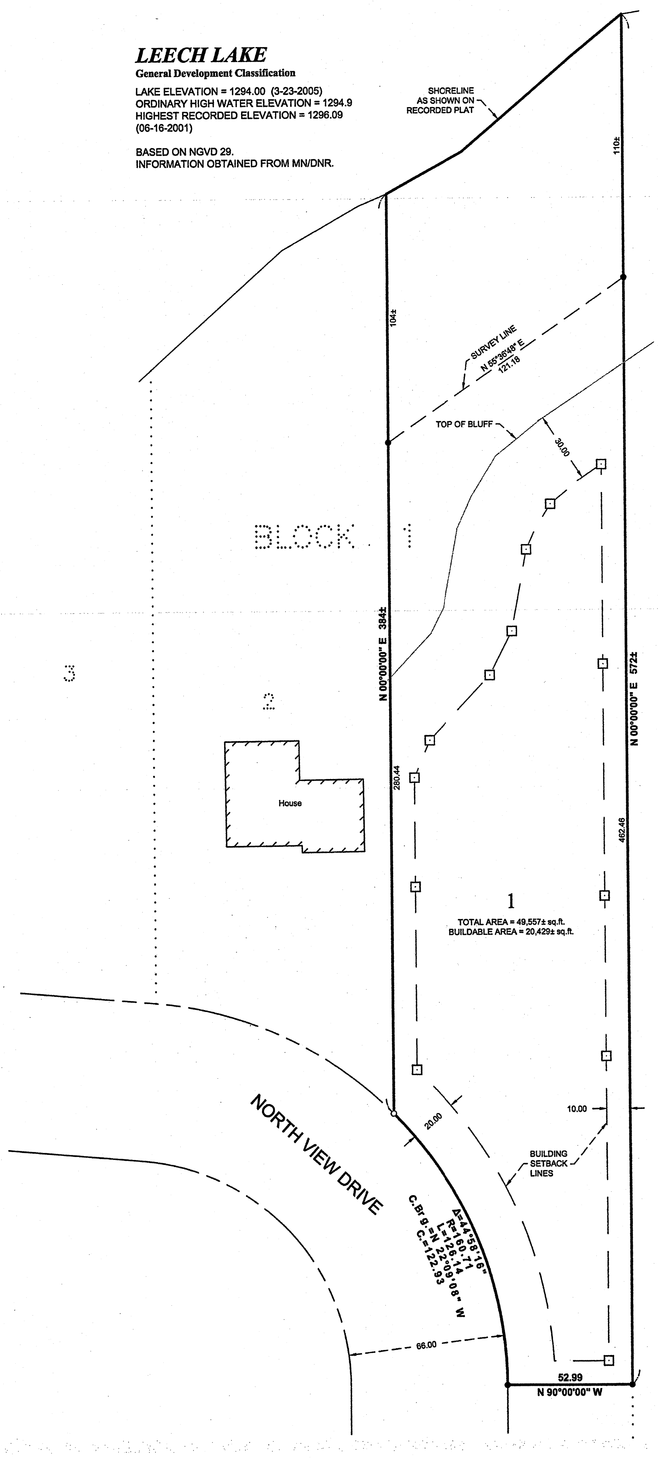

LEGEND

- ○ DENOTES IRON MONUMENT SET MARKED BY LICENSE No. 21367
- ● DENOTES MONUMENT FOUND
- □ DENOTES SET LATHE AND NAIL ALONG SETBACK LINES

N

30 0 30 60

SCALE IN FEET

ORIENTATION OF THIS BEARING SYSTEM IS BASED ON THE EAST LINE OF LOT 1, BLOCK 1, LAKE HARBOR ESTATESTO HAVE AN ASSIGNED BEARING OF N 00°00'00" E.

RECEIVED
#6235
JAN 6 2014
GL10 6-141-29
COUNTY SURVEYOR

JOB NO. 11-73
DATE: 07-29-2011
SHEET NO. 1 OF 1

CERTIFICATE OF SURVEY
Bank of Delano, Attn: Rick Stevens
P.O. Box 530
Delano, MN 55328

NORTHERN ENGINEERING & CONSULTING, INC.
P.O. Box 292, Walker, MN 56484
Phone: 218-547-1296, Fax 218-547-2272
web: www.necluss.com

I HEREBY CERTIFY THAT THIS SURVEY, PLAN OR REPORT WAS PREPARED BY ME OR UNDER MY DIRECT SUPERVISION AND THAT I AM A DULY LICENSED LAND SURVEYOR UNDER THE LAWS OF THE STATE OF MINNESOTA.

TERRY L. FREEMAN LIC. NO. 21367 — 21367

REVISIONS:			
NO.	DATE	DESCRIPTION	BY