CERTIFICATE OF SURVEY

LOT 1, BLOCK 1, ROCKY POINT FIRST ADDITION,
SECTION 35, TOWNSHIP 142 NORTH, RANGE 30 WEST,
CASS COUNTY, MINNESOTA

RECEIVED
#62376
JAN 6 2014
GLIS 35-142-30
COUNTY SURVEYOR

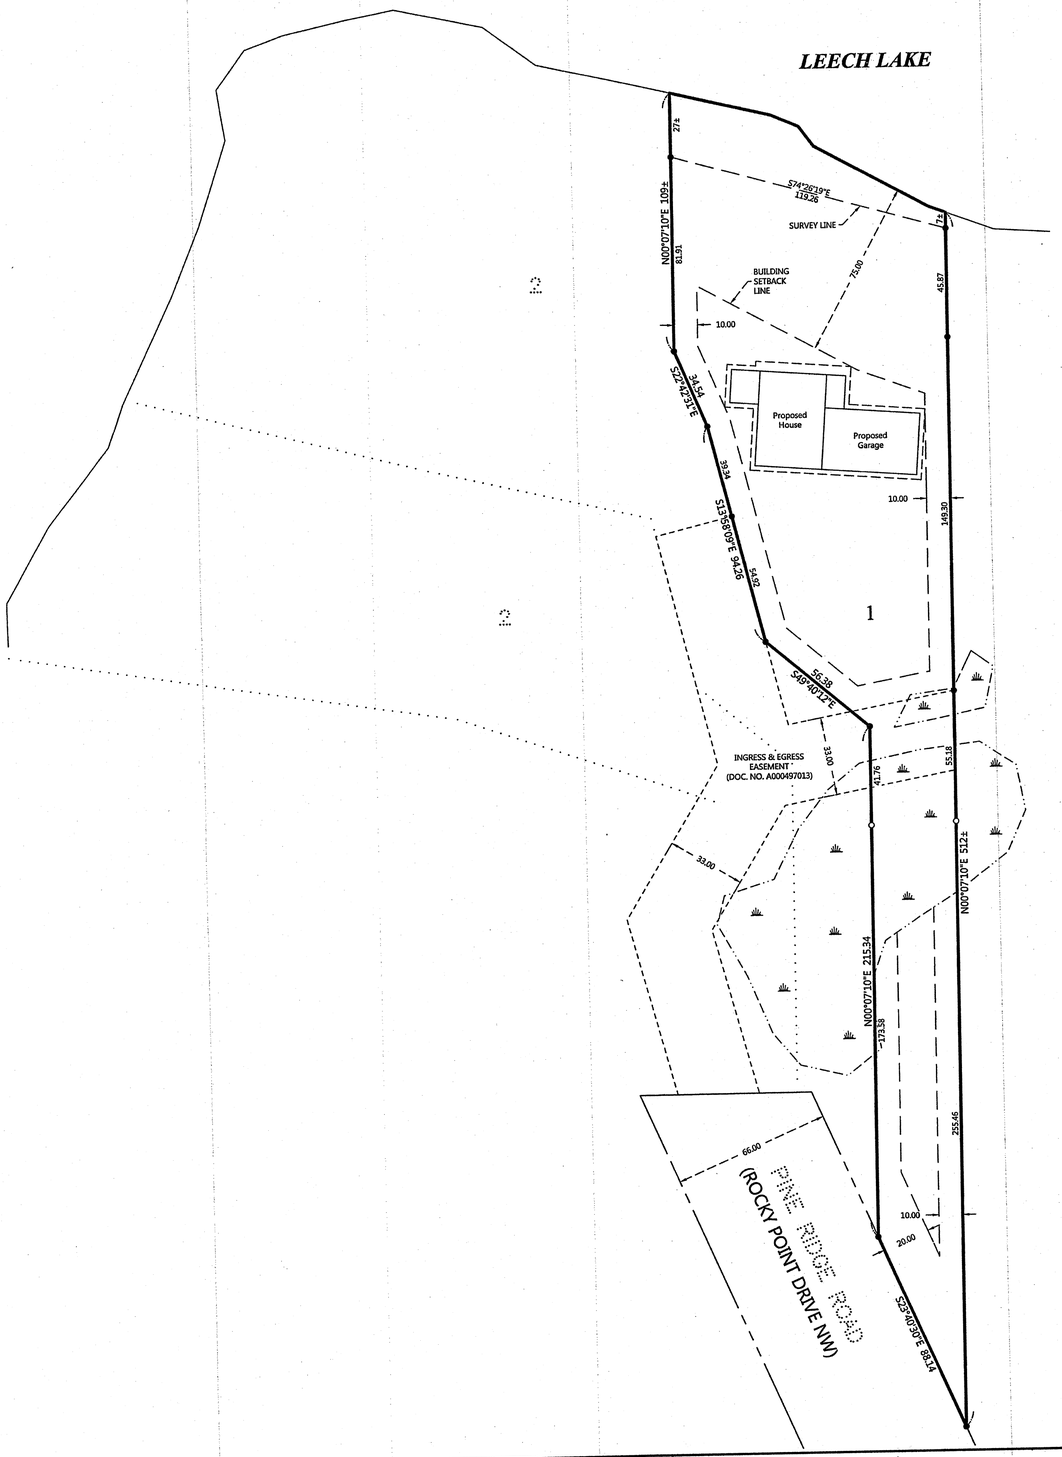

0 30 60
SCALE IN FEET

ORIENTATION OF THIS BEARING SYSTEM IS BASED ON THE RECORDED PLAT OF ROCKY POINT FIRST ADDITION.

LEGEND

- ○ DENOTES IRON MONUMENT SET & MARKED BY LICENSE NO. 21367
- ● DENOTES MONUMENT FOUND
- DENOTES WETLAND(S)

REVISIONS:

NO.	DATE	DESCRIPTION	BY

I HEREBY CERTIFY THAT THIS SURVEY, PLAN OR REPORT WAS PREPARED BY ME OR UNDER MY DIRECT SUPERVISION AND THAT I AM A DULY REGISTERED LAND SURVEYOR UNDER THE LAWS OF THE STATE OF MINNESOTA.

TERRY L. FREEMAN — LIC. NO. 21367 — 21367

NORTHERN ENGINEERING & CONSULTING, INC.
207 4th Street NW, Bemidji, MN, 56601
Phone: 218-444-4860, Fax: 218-444-6042
web: www.neciusa.com

CERTIFICATE OF SURVEY
Gerry Heaslip
15086 Dundee Ave.
Apple Valley, MN 55124

JOB NO. 12-103
DATE: 08-06-2012

SHEET NO.
1 OF 1