LOTS 11-18 BLOCK TWO
WASHBURN'S ADDITION TO BACKUS

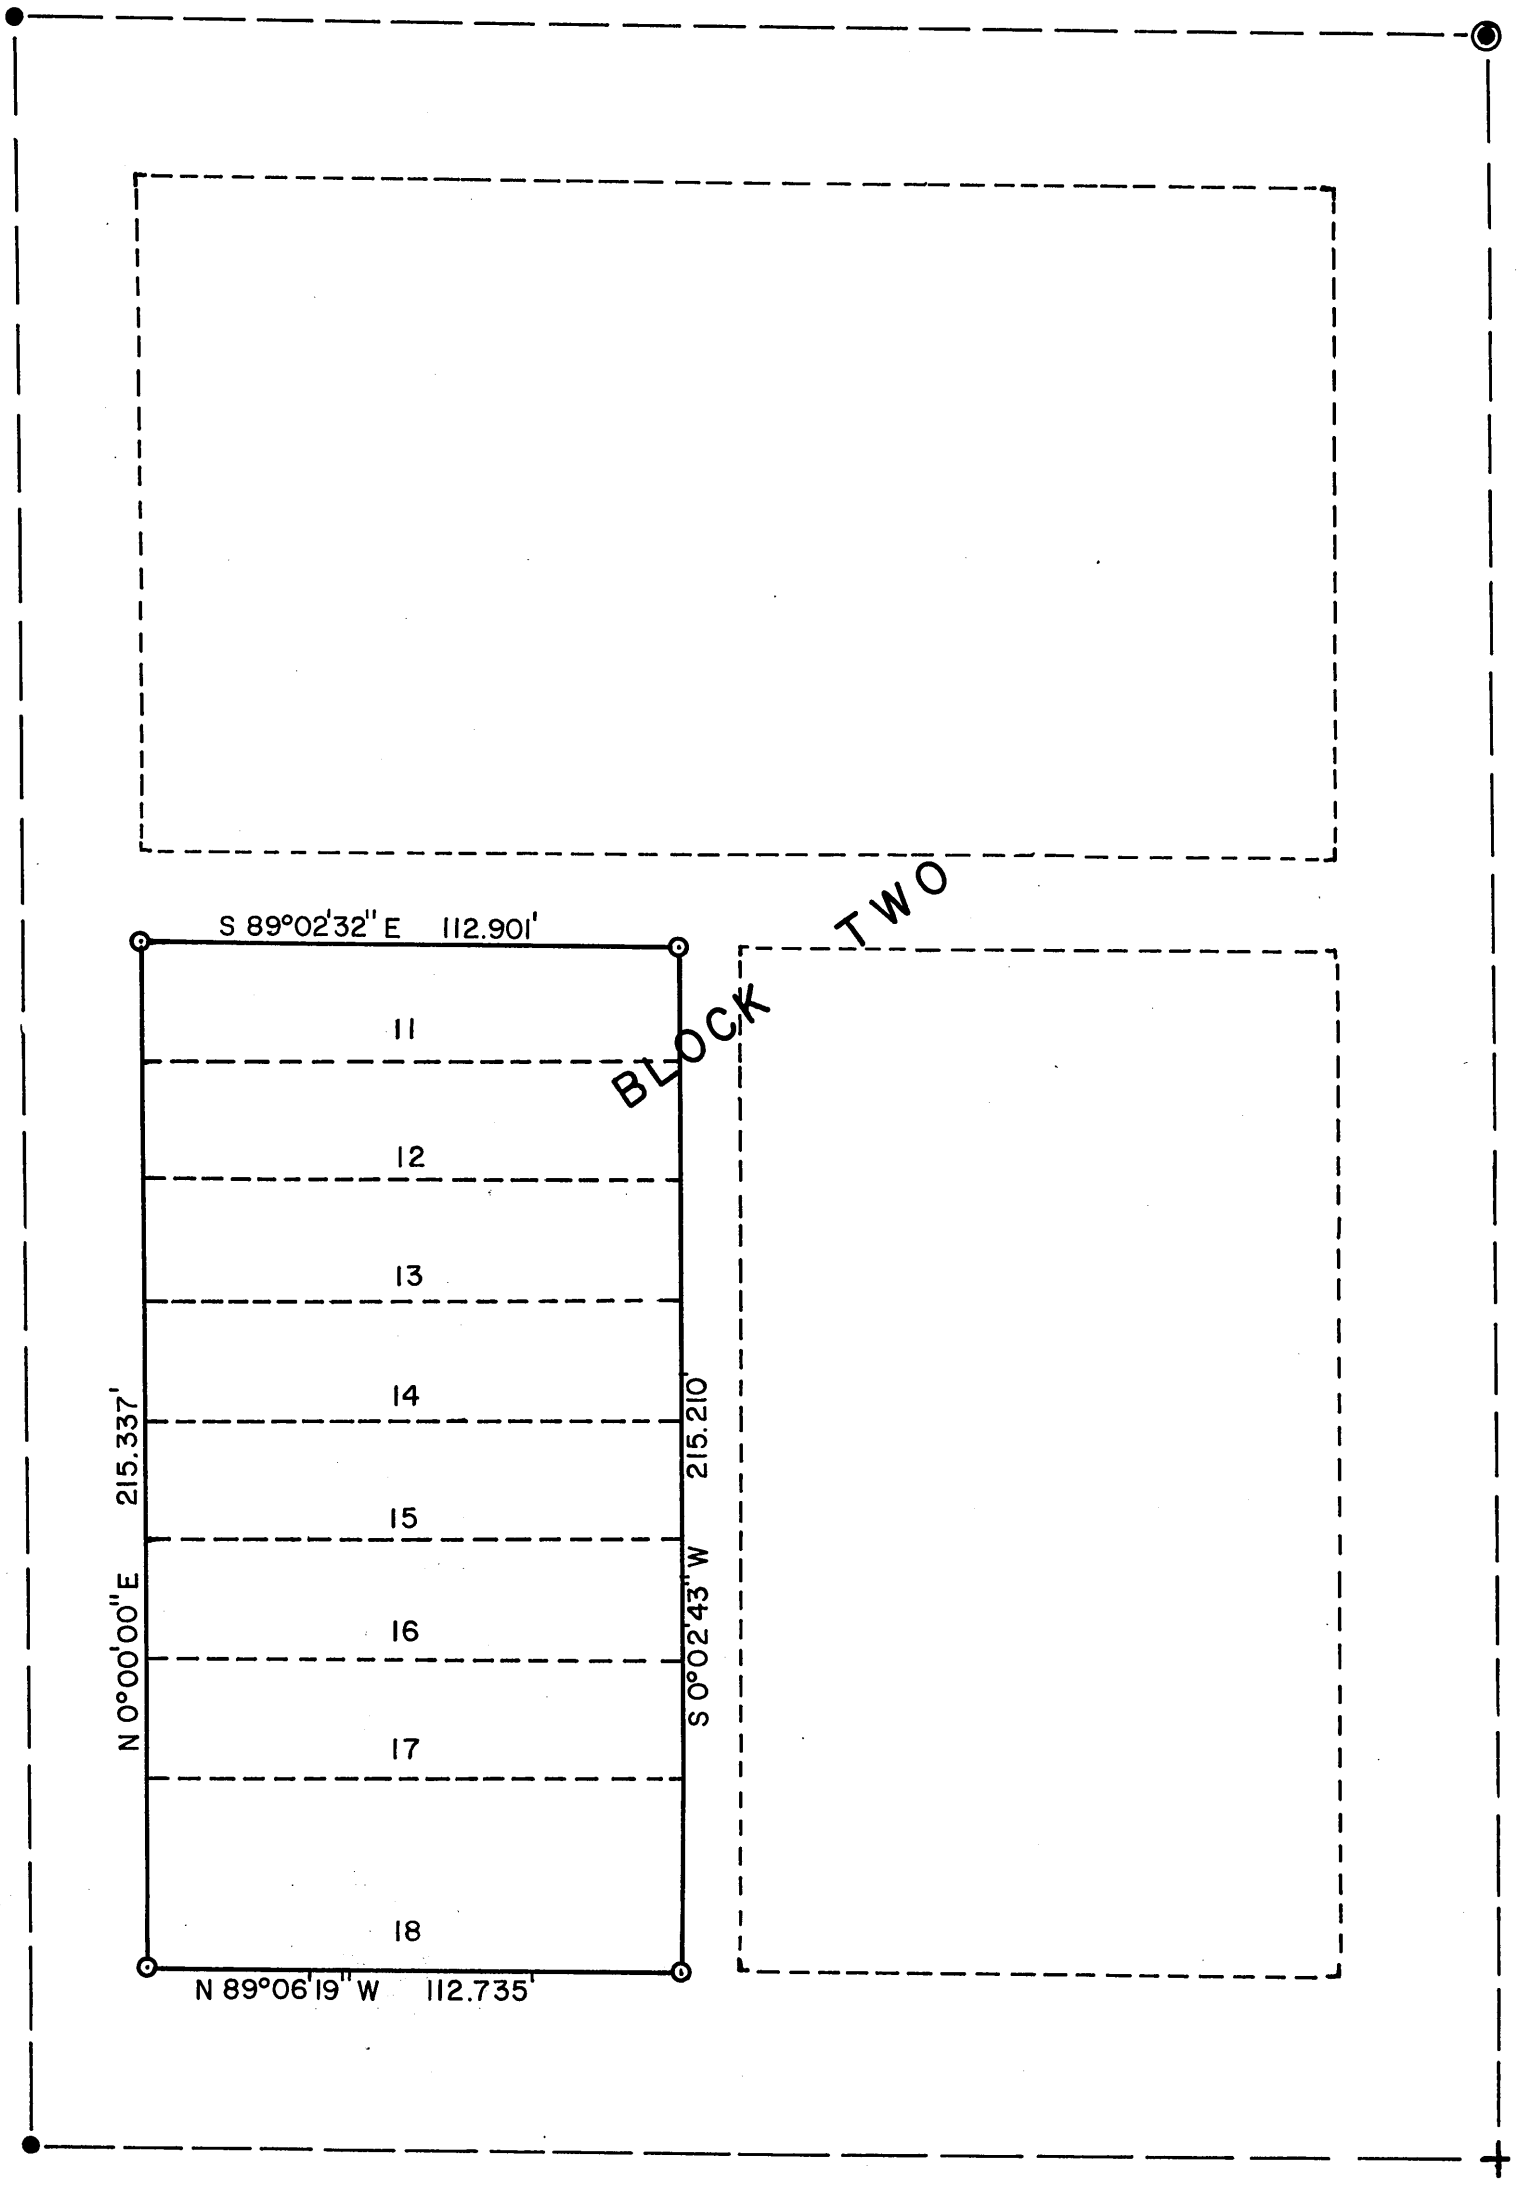

SCALE: 1" = 40'
O = 2" I.P. SET
● = 5/8" SPIKE FOUND
┼ = CORNER POSITION (FROM TIES)
◉ = I.P. FOUND

I hereby certify that this survey, plan, or report was prepared by me or under my direct supervision and that I am a duly Registered Land Surveyor under the laws of the State of Minnesota.

Walter P. Cuno

Date 1-3-86 Reg. No. 11395

#66 26

SURVEY FOR:
CASS COUNTY LAND DEPARTMENT
FIELD GARAGE SITE - BACKUS

SURVEY BY:
CASS COUNTY SURVEYOR'S OFFICE
COURTHOUSE
WALKER, MN 56484