CERTIFICATE OF SURVEY

BLOCK 1 AND PART OF BLOCK 8
PARK SHORE, CASS COUNTY, MINNESOTA

For: D. W. Jones, Inc.
P. O. Box 340
Walker, MN. 56484

N

1"=10'

10 0 10 20
SCALE IN FEET

● DENOTES FOUND IRON MONUMENT

ORIENTATION OF THIS BEARING SYSTEM IS ASSUMED

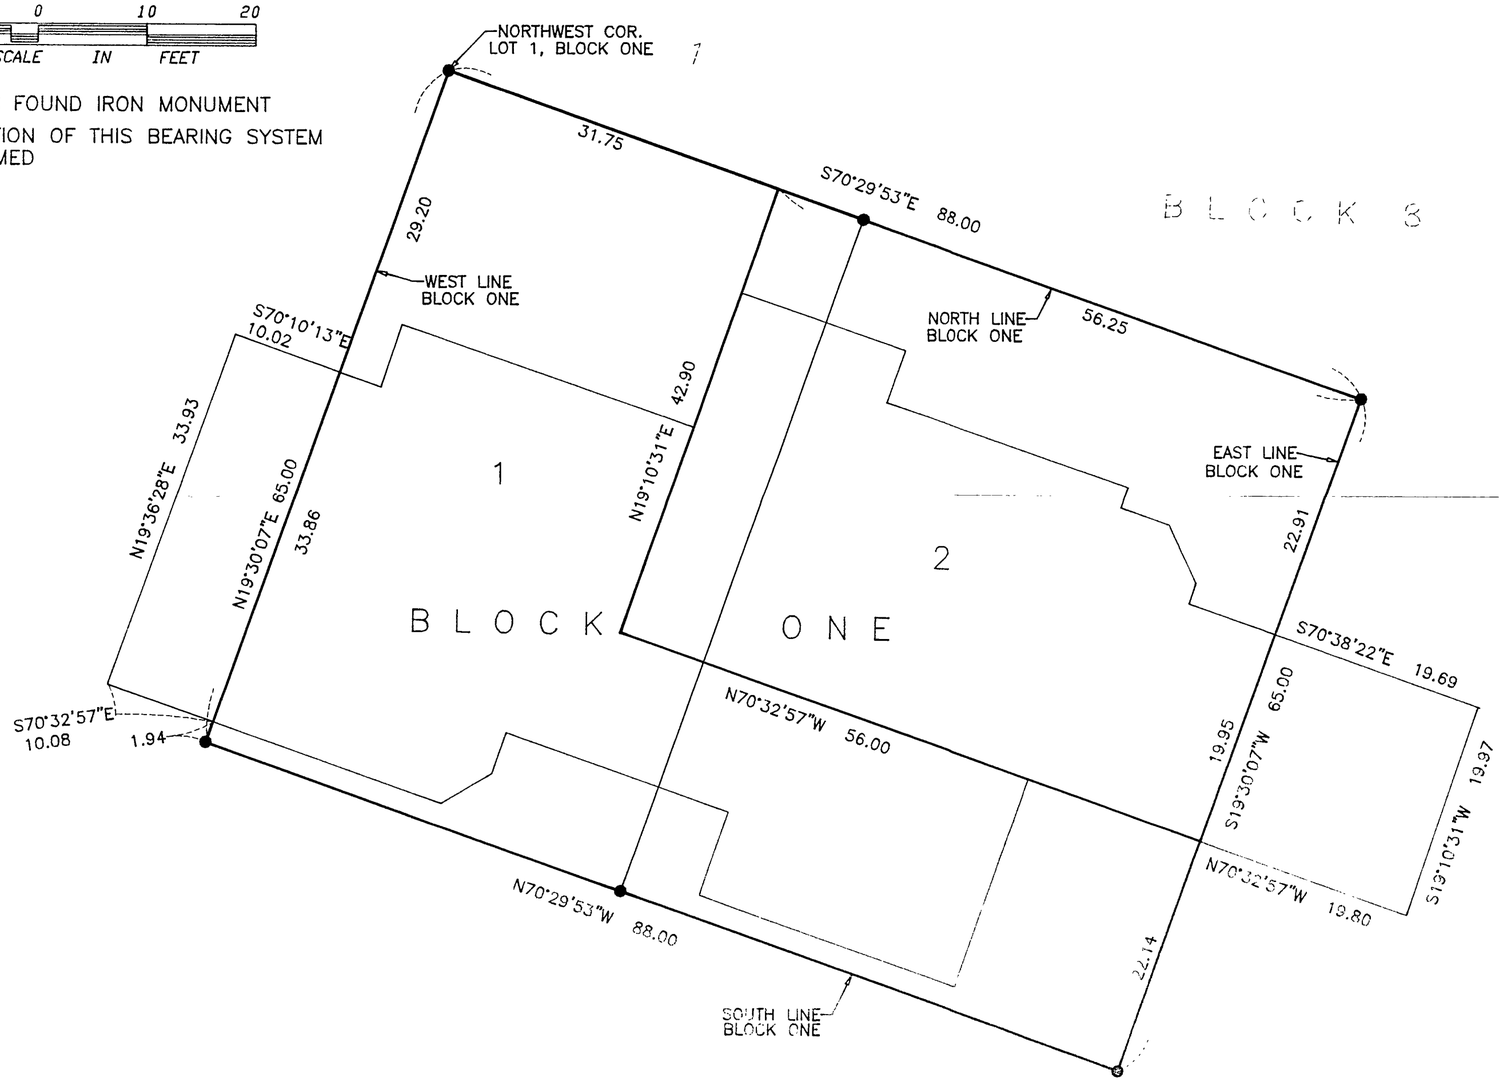

I HEREBY CERTIFY THAT THIS SURVEY, PLAN, SPECIFICATION OR REPORT WAS PREPARED BY ME OR UNDER MY DIRECT SUPERVISION AND THAT I AM A DULY LICENSED ENGINEER OR LAND SURVEYOR UNDER THE LAWS OF THE STATE OF MINNESOTA.

DATE _____ LIC. NO. _____

LANDECKER & ASSOCIATES INC.
WALKER, MN. 56484
PHONE 218-547-1297
PLANNING ENGINEERING SURVEYING

PROJ. MGR. TLF | DATE 01/06/98 | REVISIONS | SCANNED
CHECKED BY TLF | SCALE 1"=10' | DWG. NO.
DRAWN BY MRT | VERT. NONE | FILE NO. 98041
SHEET 1 OF 1