CERTIFICATE OF SURVEY

PART OF THE SOUTHEAST QUARTER OF THE NORTHEAST QUARTER OF THE SECTION 28, TOWNSHIP 137 NORTH, RANGE 29 WEST, CASS COUNTY, MINNESOTA.

FOR: DON SCHMIDT
ROUTE 2, BOX 18F
PEQUOT LAKES, MN 56472

N

SCALE IN FEET

100 0 100 200

○ DENOTES IRON MONUMENT SET MARKED BY REGISTRATION NO. 17008.

● DENOTES MONUMENT FOUND.

ORIENTATION OF THIS BEARING SYSTEM IS BASED ON THE EAST LINE OF SOUTHEAST QUARTER OF THE NORTHEAST QUARTER, SECTION 28 TO HAVE AN ASSUMED BEARING OF N00°21'25"W.

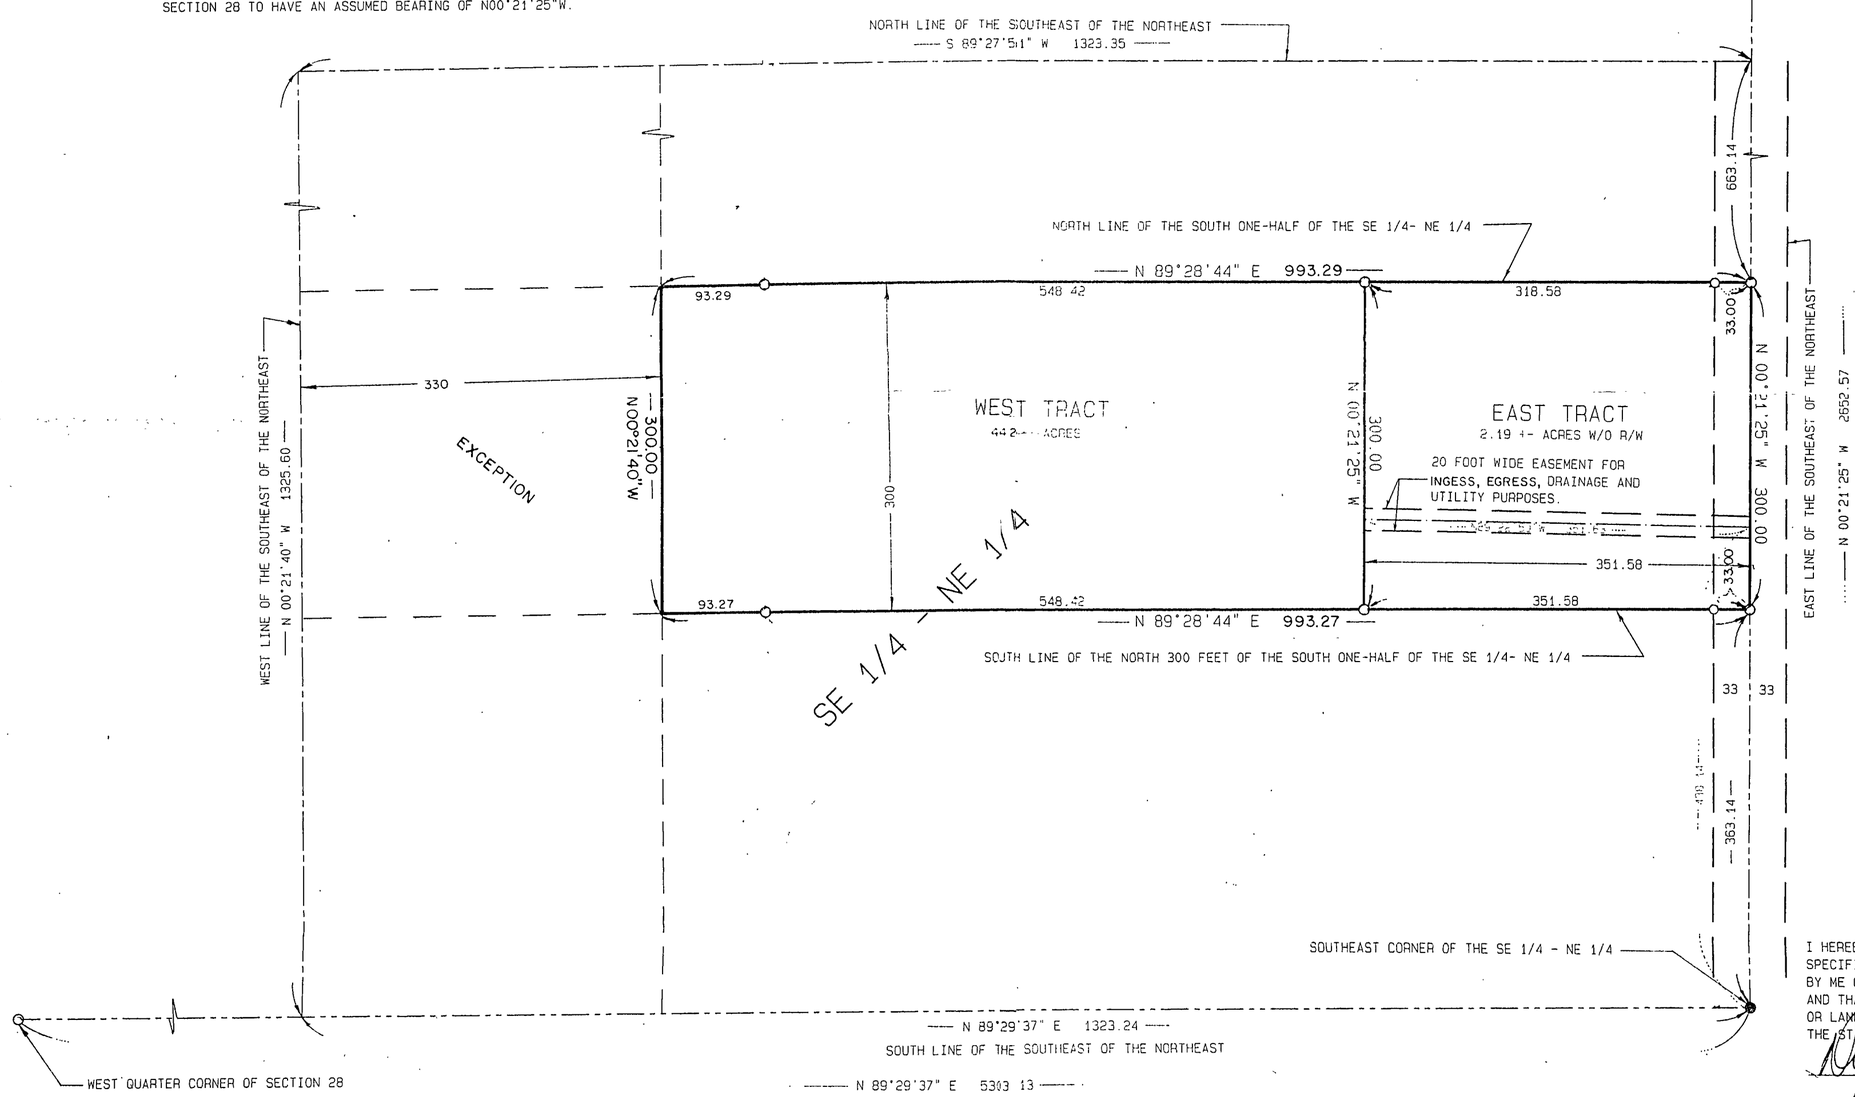

I HEREBY CERTIFY THAT THIS SURVEY, PLAN, SPECIFICATION OR REPORT WAS PREPARED BY ME OR UNDER MY DIRECT SUPERVISION AND THAT I AM A DULY LICENSED ENGINEER OR LAND SURVEYOR UNDER THE LAWS OF THE STATE OF MINNESOTA.

DATE 10/7/96 LIC. NO. 17008

NOTE:
SEE 8 1/2" X 11" SHEET FOR PROPOSED LEGAL DESCRIPTIONS

LANDECKER & ASSOCIATES INC.
PEQUOT LAKES, MN. 56472
PHONE 218-568-4940
PLANNING ENGINEERING SURVEYING

PROJ. MGR. DSL	DATE 10/7/96	REVISIONS 11-13-96	COMPUTER 8354
CHECKED BY DSL	SCALE HORZ. 1"=100'		BOOK 128 PG. 69
DRAWN BY KLM.	VERT. NONE		FILE NO. 96569
			SHEET 1 OF 1