PLAT OF SURVEY

PART OF GOV'T. LOT 1, SEC. 22, T. 140 N., R. 28 W.
PART OF GOV'T. LOT 2, SEC. 22, T. 140 N., R. 28 W.

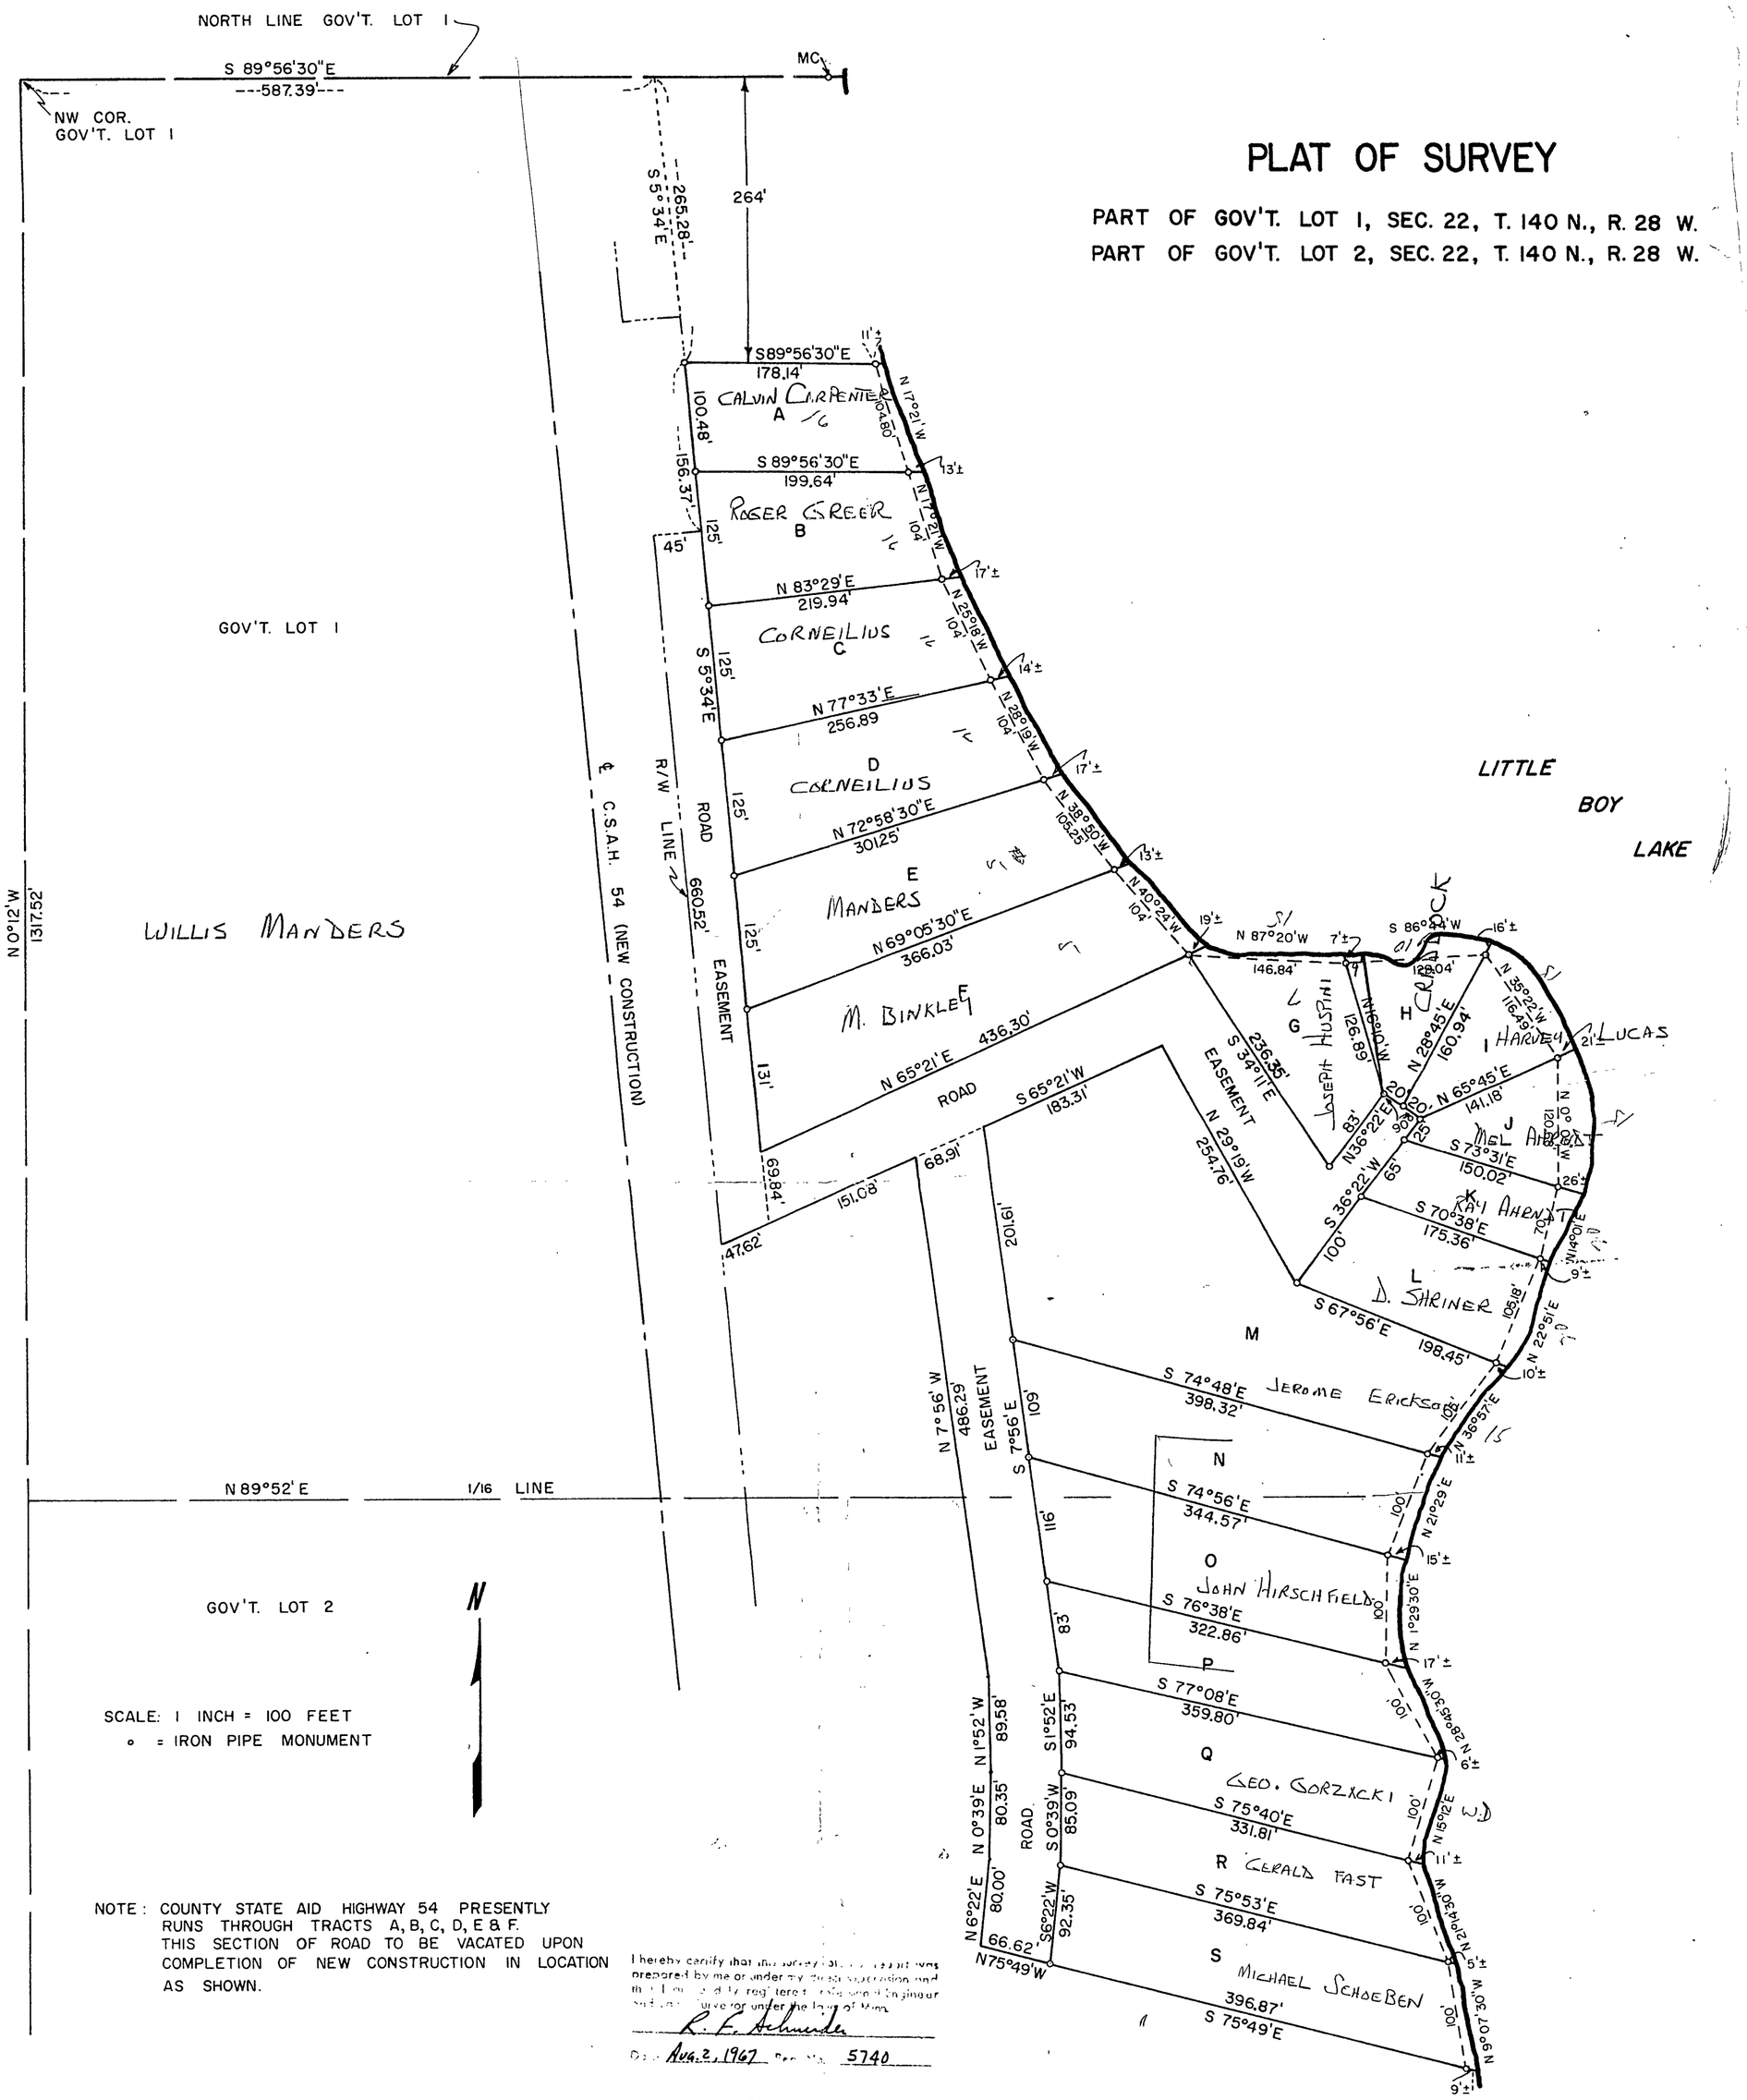

NOTE: COUNTY STATE AID HIGHWAY 54 PRESENTLY RUNS THROUGH TRACTS A, B, C, D, E & F. THIS SECTION OF ROAD TO BE VACATED UPON COMPLETION OF NEW CONSTRUCTION IN LOCATION AS SHOWN.

I hereby certify that this survey, plat or report was prepared by me or under my direct supervision and that I am a duly registered Professional Engineer and Land Surveyor under the laws of Minn.

R. F. Schneider

Date Aug. 2, 1967 Reg. No. 5740

R. F. SCHNEIDER
REG. PROF. ENG'R & LAND SURVEYOR
MINN. REG. NO. 5740