126-10
Or. 1436-B

Govt Lot 8
3-139-29.
W.H. Doty

F. C. JACKSON
LAND SURVEYOR

REGISTERED UNDER LAWS OF STATE OF MINNESOTA
LICENSED BY ORDINANCE OF CITY OF MINNEAPOLIS

3616 EAST 55TH STREET PA. 4-4681

Surveyor's Certificate

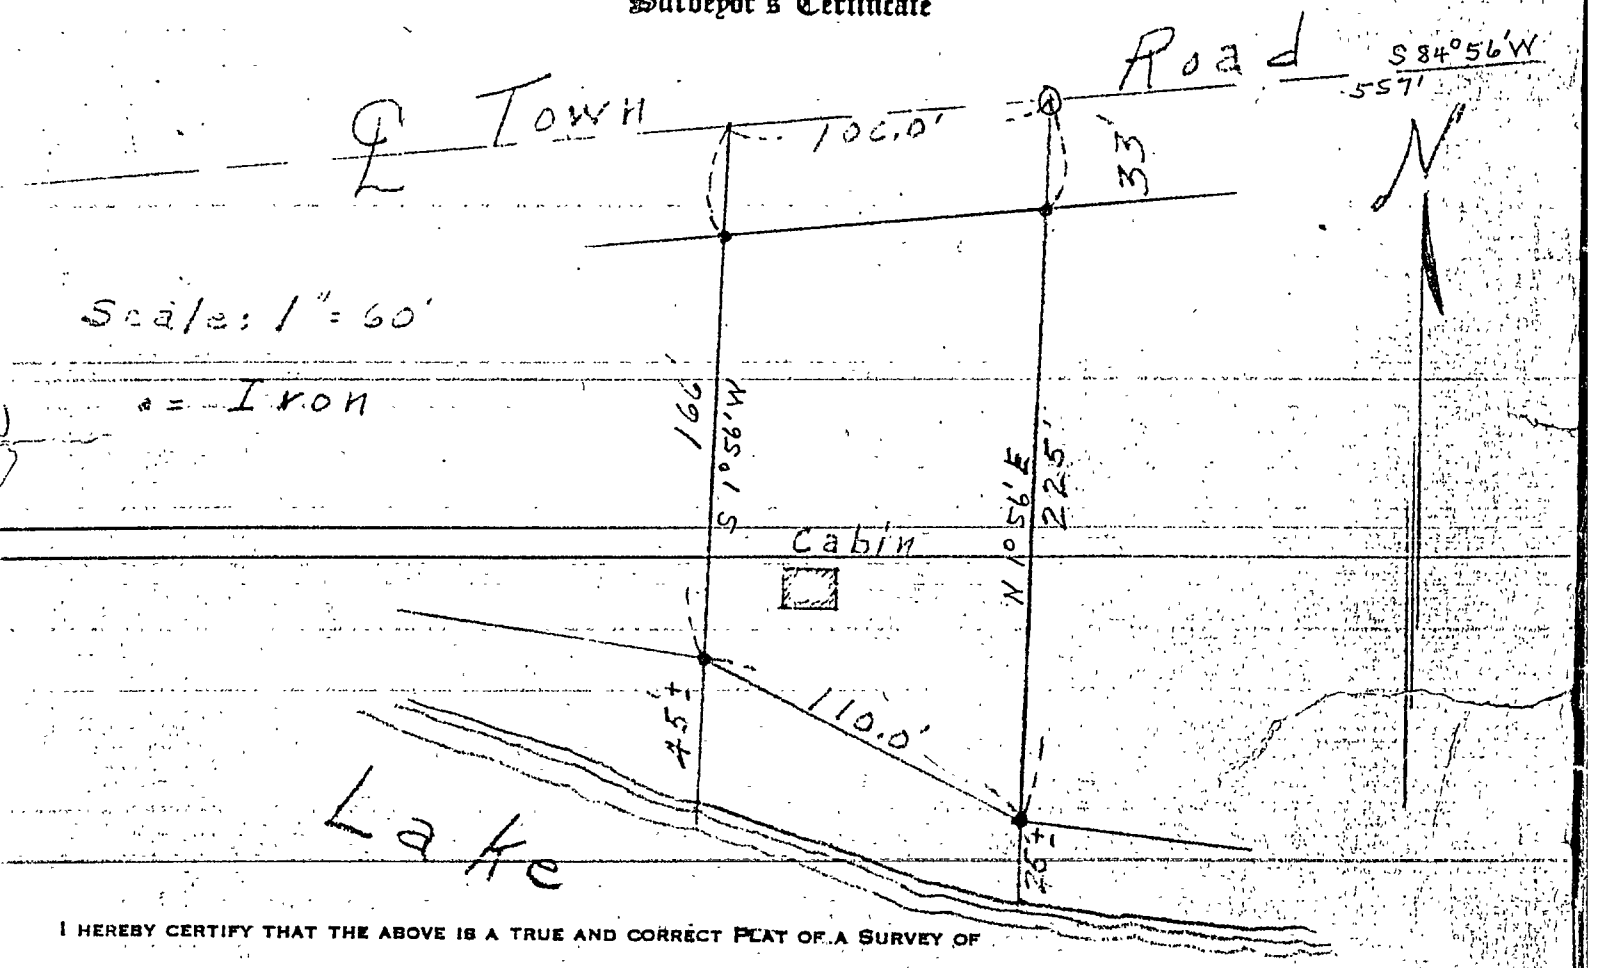

I HEREBY CERTIFY THAT THE ABOVE IS A TRUE AND CORRECT PLAT OF A SURVEY OF

That part of Government Lot 8, Section 3, Township 139, Range 29 described as follows: Commencing at the East 1/4 corner of said Section 3 (N.E. corner of Government Lot 7); thence South along the East line of said Section 3 distant 743.0 feet (Deed 843.0) to the centerline of the Township road as now located; thence North 89°44' West, along said centerline, 975.0 feet; thence South 66°01' West, along said centerline, 300.0 feet; thence South 84°56' West, along said centerline, 557.0 feet to the actual point of beginning; thence continuing along the last described course 100.0 feet; thence South 1°56' West 166.0 feet more or less to the shore of Ponto Lake; thence Southeasterly along said shore 110.0 feet more or less to its intersection with a line drawn South 1°56' West from the point of beginning; thence North 1°56' East 225.0 feet more or less to the point of beginning, except therefrom an easement over the Northerly 33.0 feet for road purposes.

Ponto

AS SURVEYED BY ME THIS 29th DAY OF July A.D. 1959

SIGNED F. C. Jackson

F. C. JACKSON, MINNESOTA REGISTRATION, No. 3600