ABLE
).37, CB=N24°40'30"W
.77
10.71

17.69, CB=S83°39'38"W

CERTIFICATE OF SURVEY

PART OF GOV'T LOTS 1, 2, 6, 7, & 8, SEC. 5,
T140N, R29W CASS COUNTY, MINNESOTA

FOR: CHARLES & BERNICE ROTTIER
BOX 245
LONGVILLE, MINN. 56655

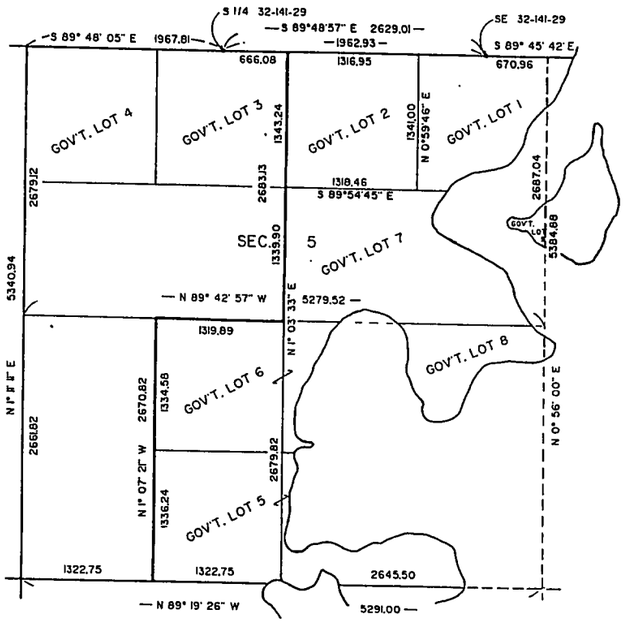

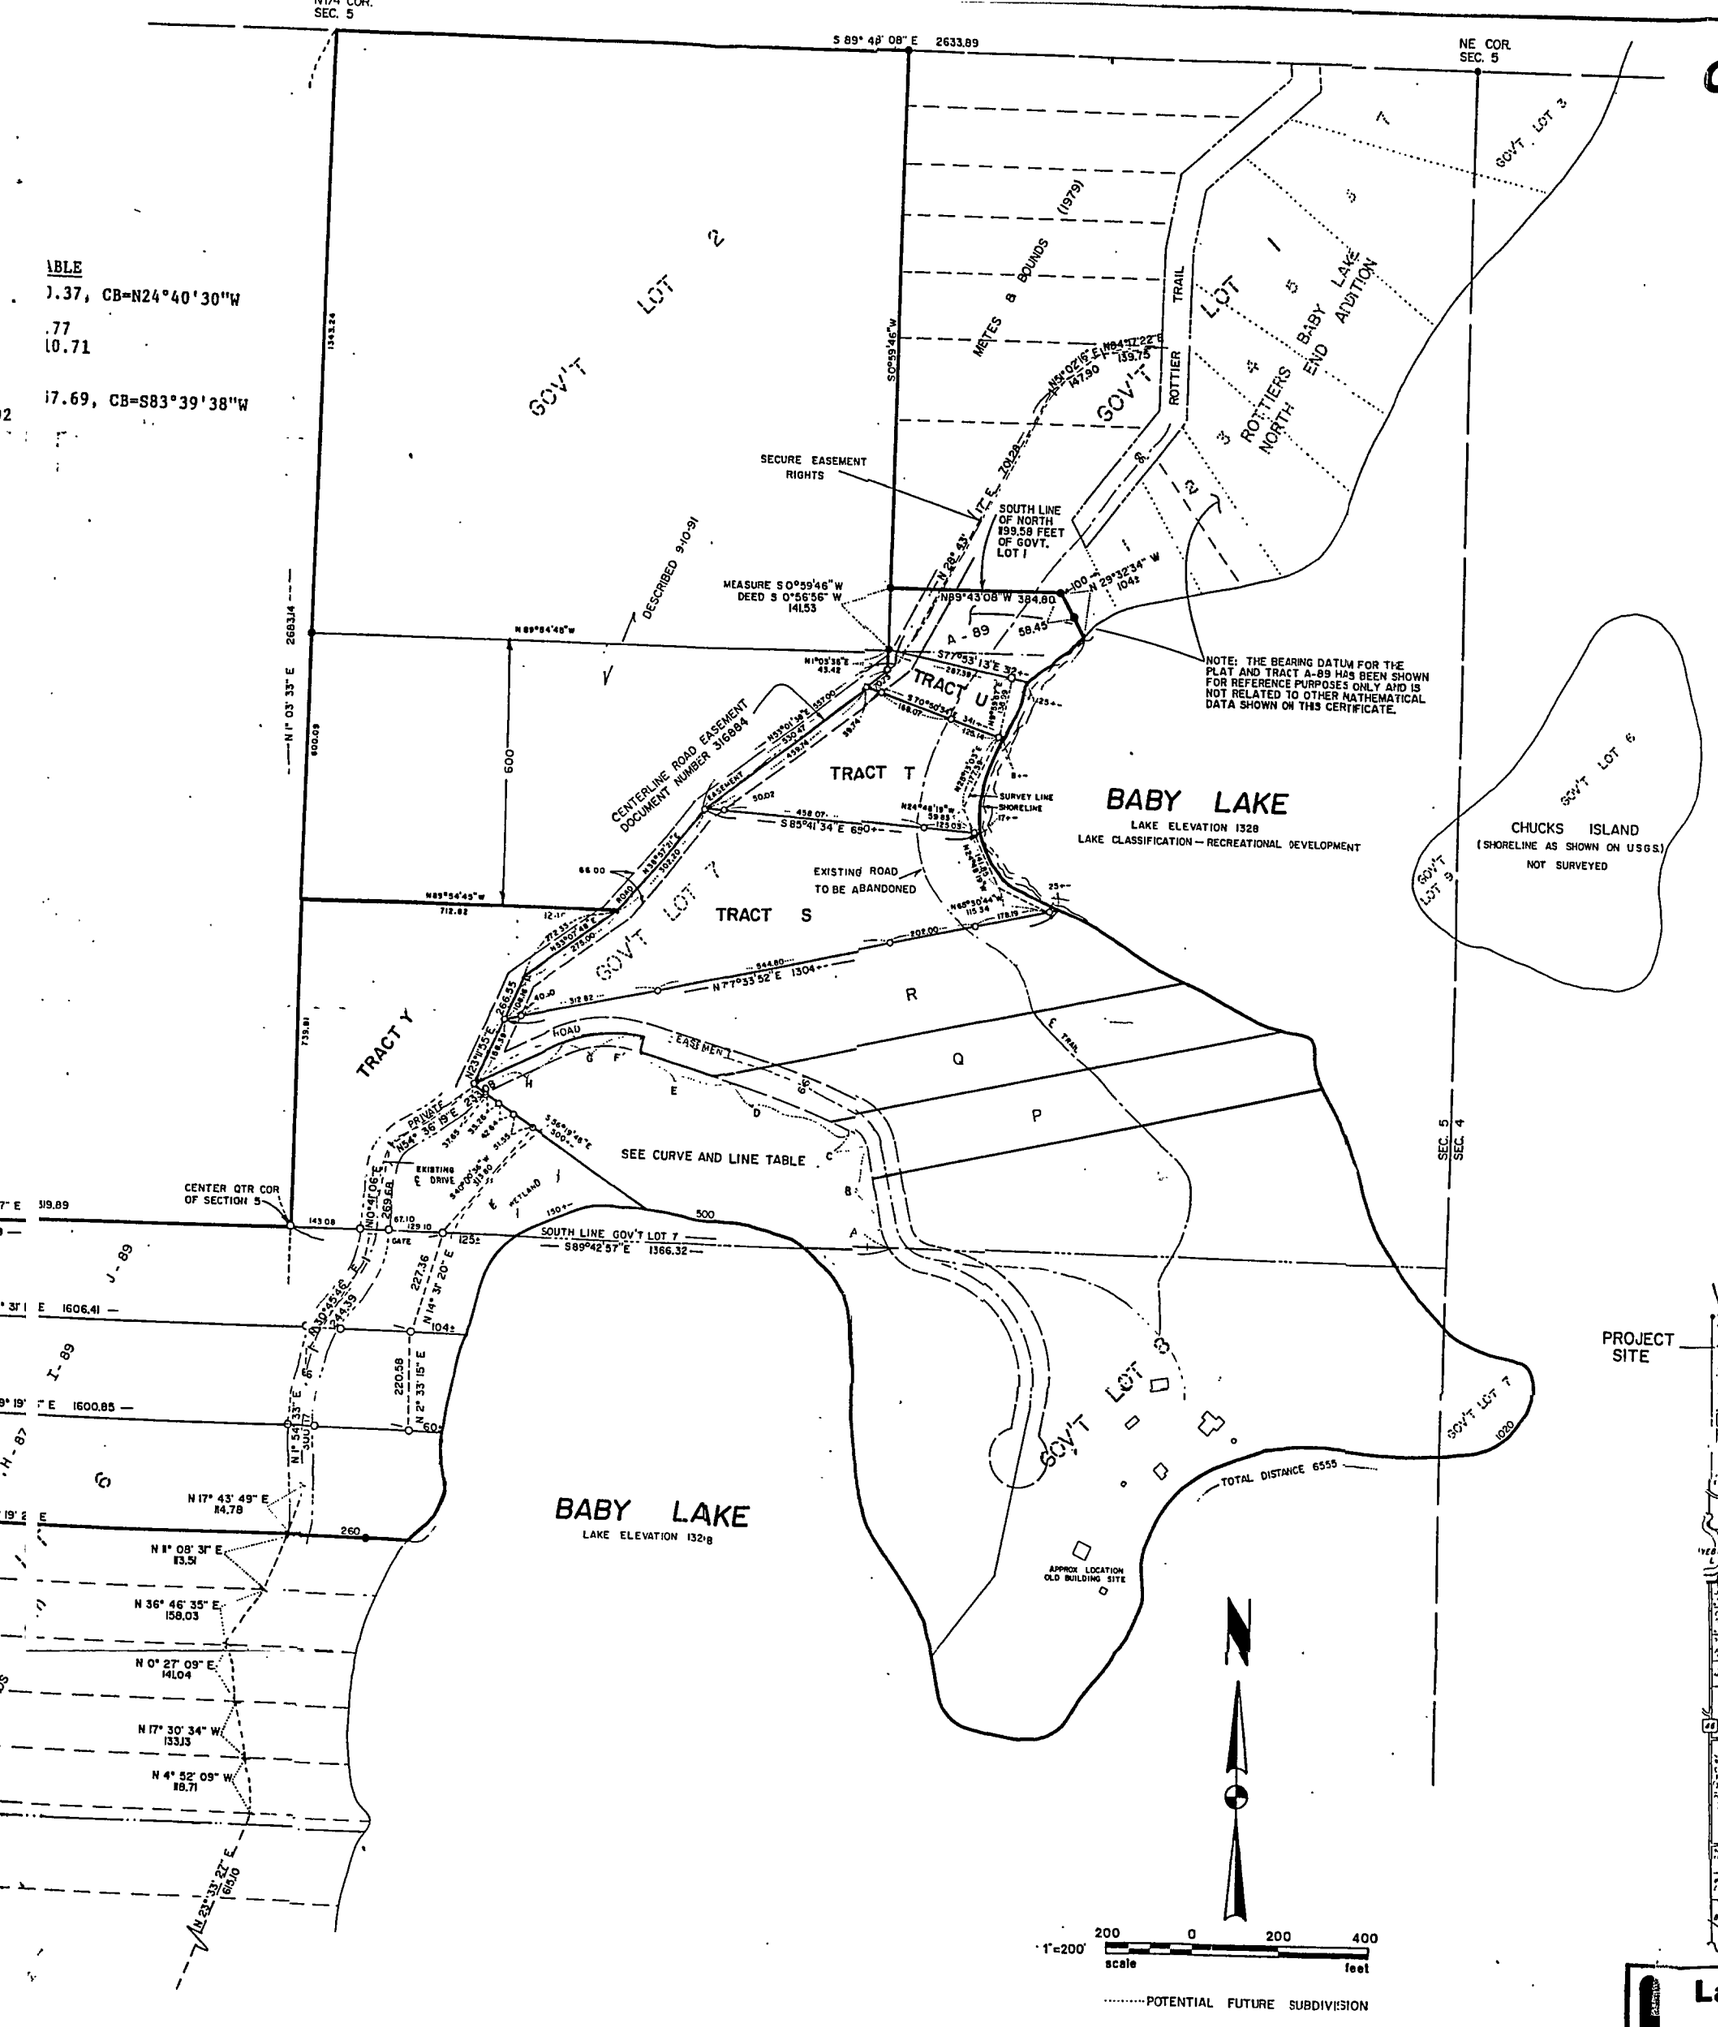

LOCATION MAP

NO SCALE

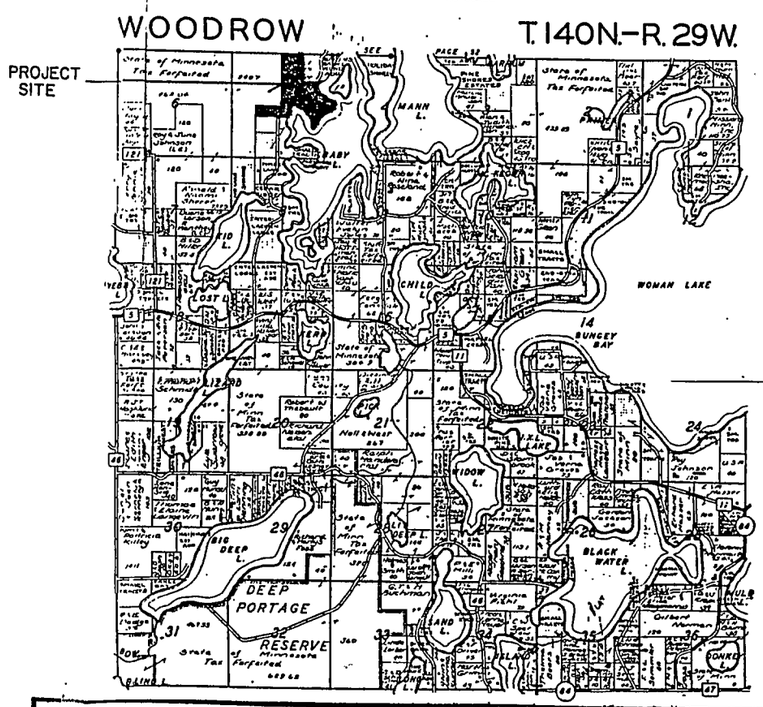

I HEREBY CERTIFY THAT
PLAN, SPECIFICATION OR
PREPARED BY ME OR UNI
SUPERVISION AND THAT I
REGISTERED ENGINEER O
VEYOR UNDER THE LAWS
STATE OF MINNESOTA.

David A. Lan

DATE 2/11/86 REG. N

Landecker & Assoc, Inc.
PEQUOT LAKES, MINN. 56472
PHONE (218) 568-4940
PLANNING ENGINEERING

PROJ. MGR.	DATE	REVISIONS	
DSL	2/11/86	6/20/86	BOOK
CHECKED BY	SCALE	12/20/89	
DSL	HORIZ. 1"=200'	9-10-91	
DRAWN BY		3-7-94 TRACTS S,T,U	FILE:
		4/30/98 TRACT Y	