CERTIFICATE of SURVEY

BEING THE SE¼NE¼ AND THE NE¼SE¼ SECTION 21, TOWNSHIP 141 NORTH,
RANGE 25 WEST OF THE 5TH PRINCIPAL MERIDIAN
CASS COUNTY, MINNESOTA

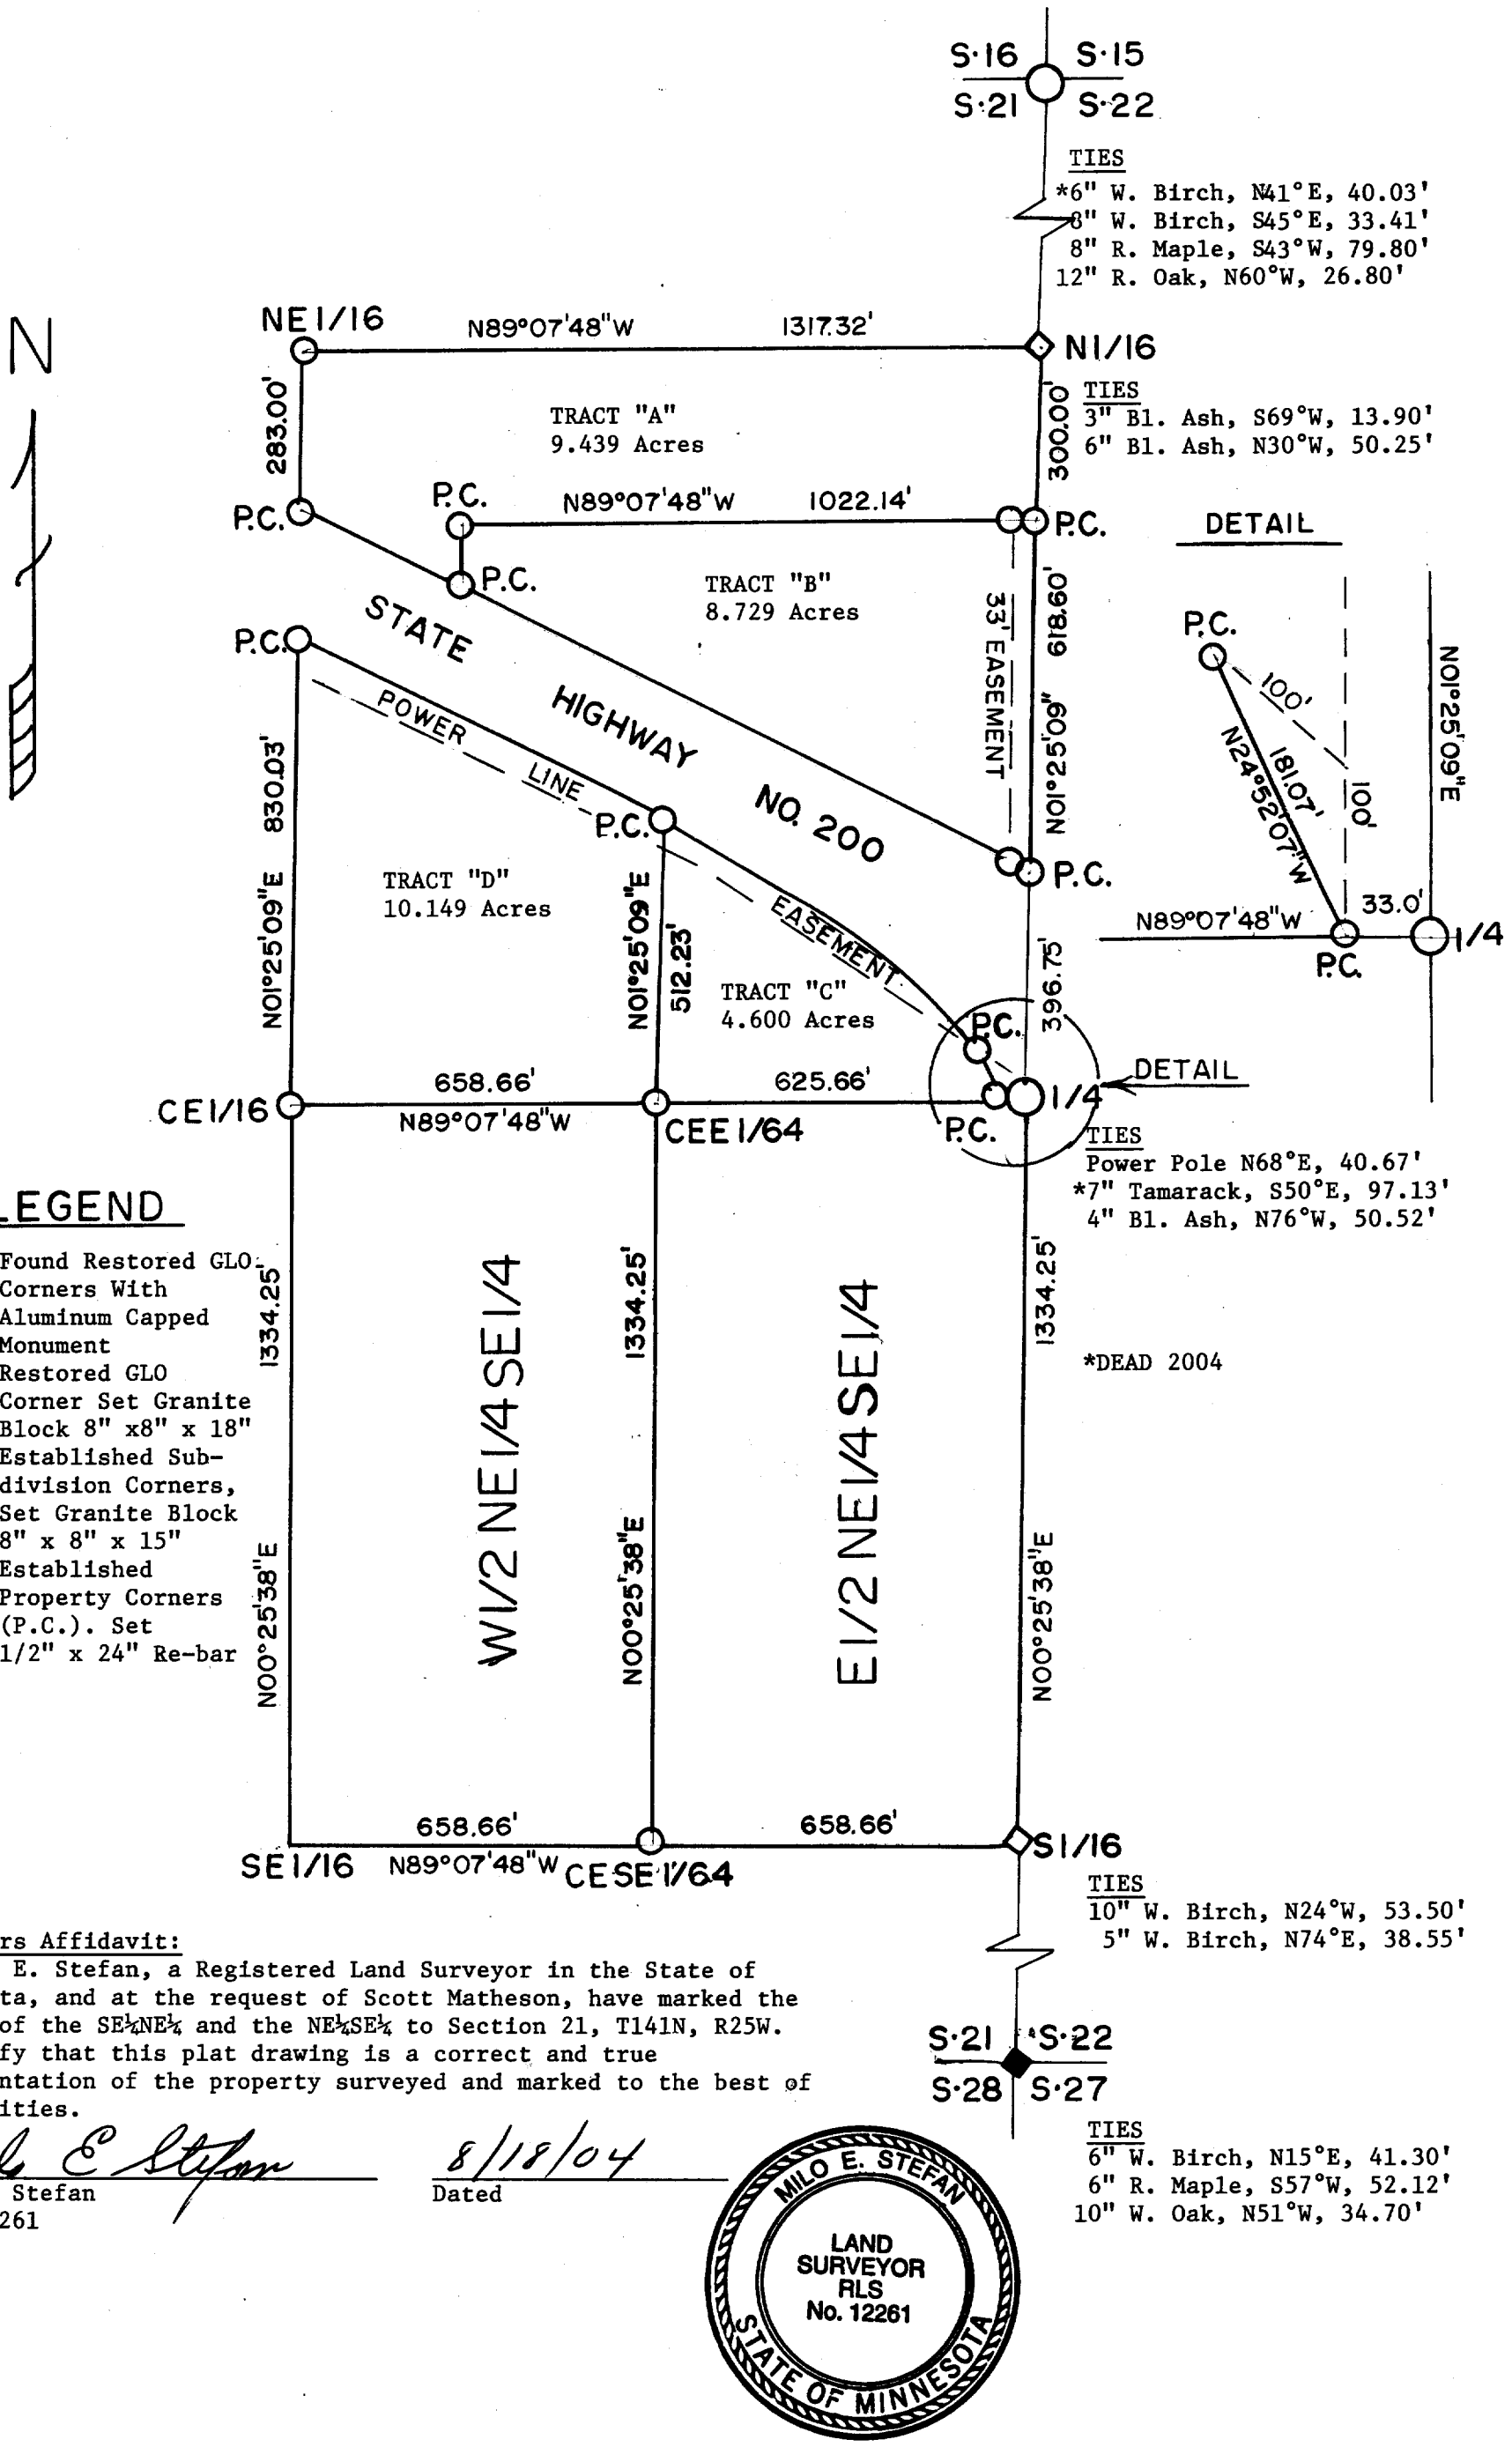

LEGEND

- ○ - Found Restored GLO Corners With Aluminum Capped Monument
- ◆ - Restored GLO Corner Set Granite Block 8" x8" x 18"
- ◇ - Established Sub-division Corners, Set Granite Block 8" x 8" x 15"
- ○ - Established Property Corners (P.C.). Set 1/2" x 24" Re-bar

Surveyors Affidavit:
I, Milo E. Stefan, a Registered Land Surveyor in the State of Minnesota, and at the request of Scott Matheson, have marked the limits of the SE¼NE¼ and the NE¼SE¼ to Section 21, T141N, R25W. I certify that this plat drawing is a correct and true representation of the property surveyed and marked to the best of my abilities.

Milo E. Stefan
RLS# 12261

8/18/04
Dated

MILO E. STEFAN
LAND SURVEYOR
RLS No. 12261
STATE OF MINNESOTA