CERTIFICATE OF SURVEY

PART OF GOV'T LOT 1, SECTION 1, TOWNSHIP 143 NORTH, RANGE 30 WEST, CASS COUNTY, MINNESOTA

150 0 150 300

SCALE IN FEET

◉ DENOTES BRASS CAP MONUMENT FOUND

● DENOTES MONUMENT FOUND

○ DENOTES IRON MONUMENT SET MARKED BY LICENSE NO. 21367

⊗ DENOTES REBAR SET

ORIENTATION OF THIS BEARING SYSTEM IS BASED ON THE EAST LINE OF GOV'T LOT 1 TO HAVE AN ASSUMED BEARING OF S 03° 24' 15" W.

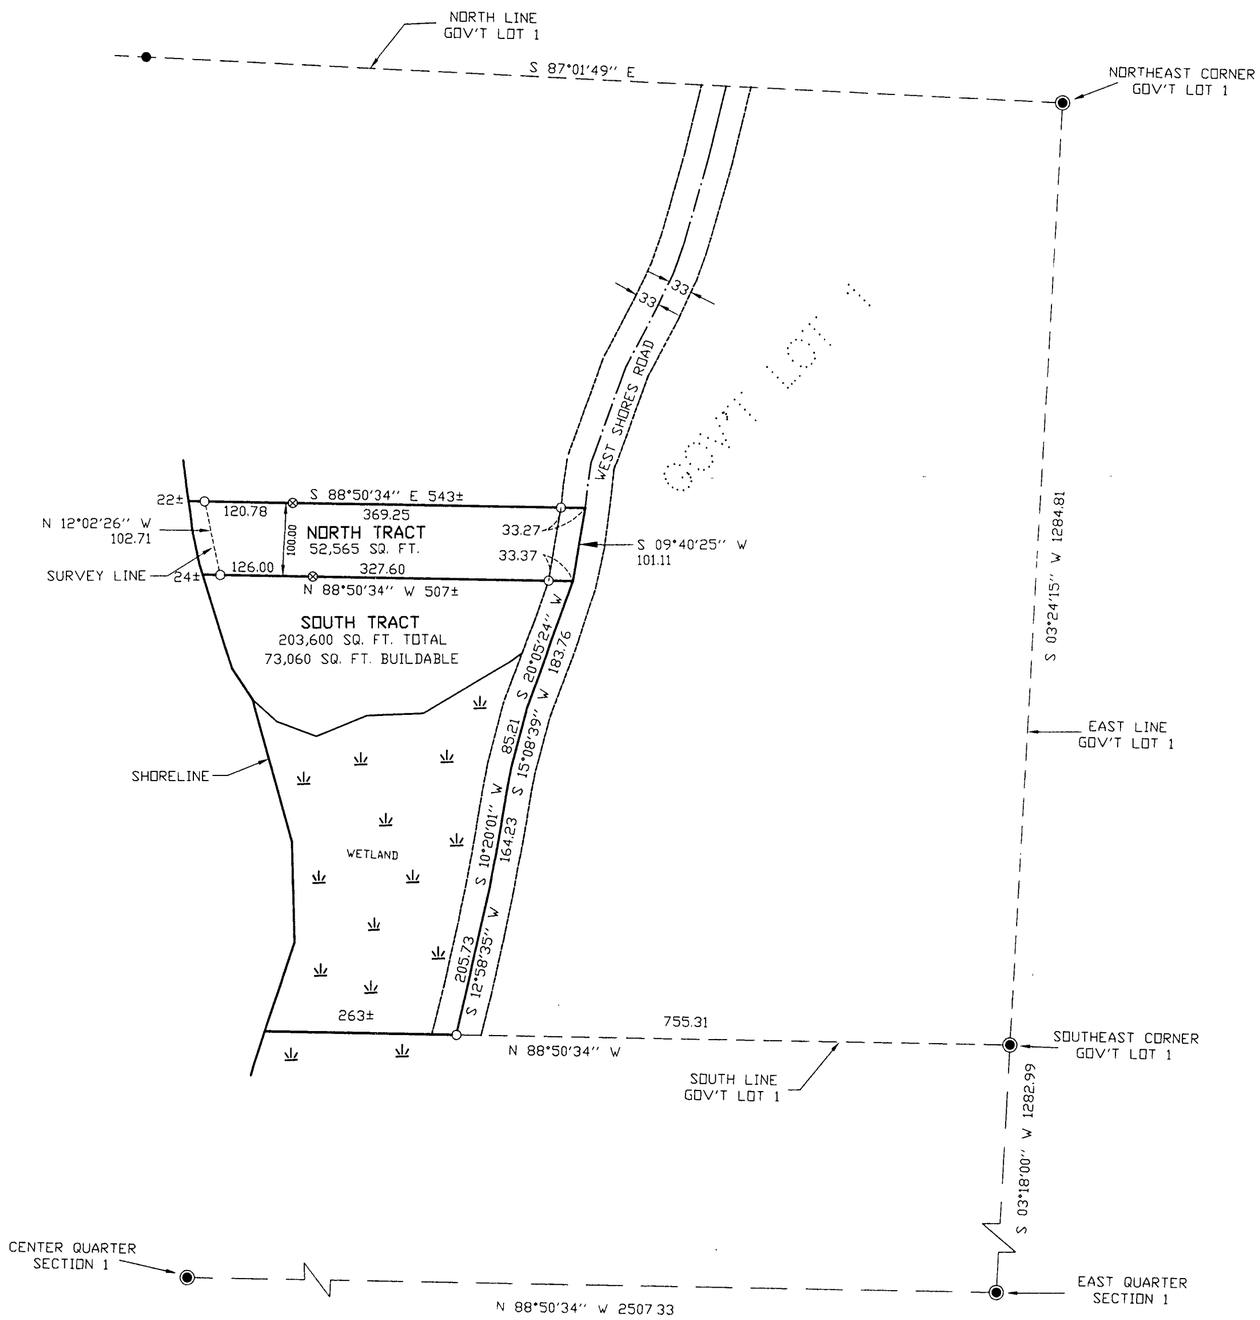

Landecker & Associates, Inc.
Engineering · Surveying · Planning
Walker, MN 56484
Phone: 218-547-1296 Fax: 218-547-2272

I HEREBY CERTIFY THAT THIS SURVEY, PLAN, SPECIFICATION OR REPORT WAS PREPARED BY ME OR UNDER MY DIRECT SUPERVISION AND THAT I AM A DULY LICENSED ENGINEER OR LAND SURVEYOR UNDER THE LAWS OF THE STATE OF MINNESOTA.

DATE 11/13/09 LIC. NO. 21367

REVISIONS		
DATE	DESCRIPTION	BY

DATE:	11/9/09
SCALE:	HORZ 1"=150' / VERT. NONE
COMPUTER:	992116
FIELD BOOK:	BOOK 152 PG. 52
FILE NO:	W992116
PROJ. MGR.	TLF
CHECKED BY:	TLF
DRAWN BY:	DRG

CERTIFICATE OF SURVEY

PAUL WAGNER
913 SHABBONA
MORRIS, IL 60450

SHEET 1 OF 1