CERTIFICATE OF SURVEY

OF THE S1/2 OF THE SE1/4 AND
THE SE1/4-SW1/4 BOTH IN
SEC. 18, TWP. 139, RGE. 25
CASS COUNTY, MINNESOTA

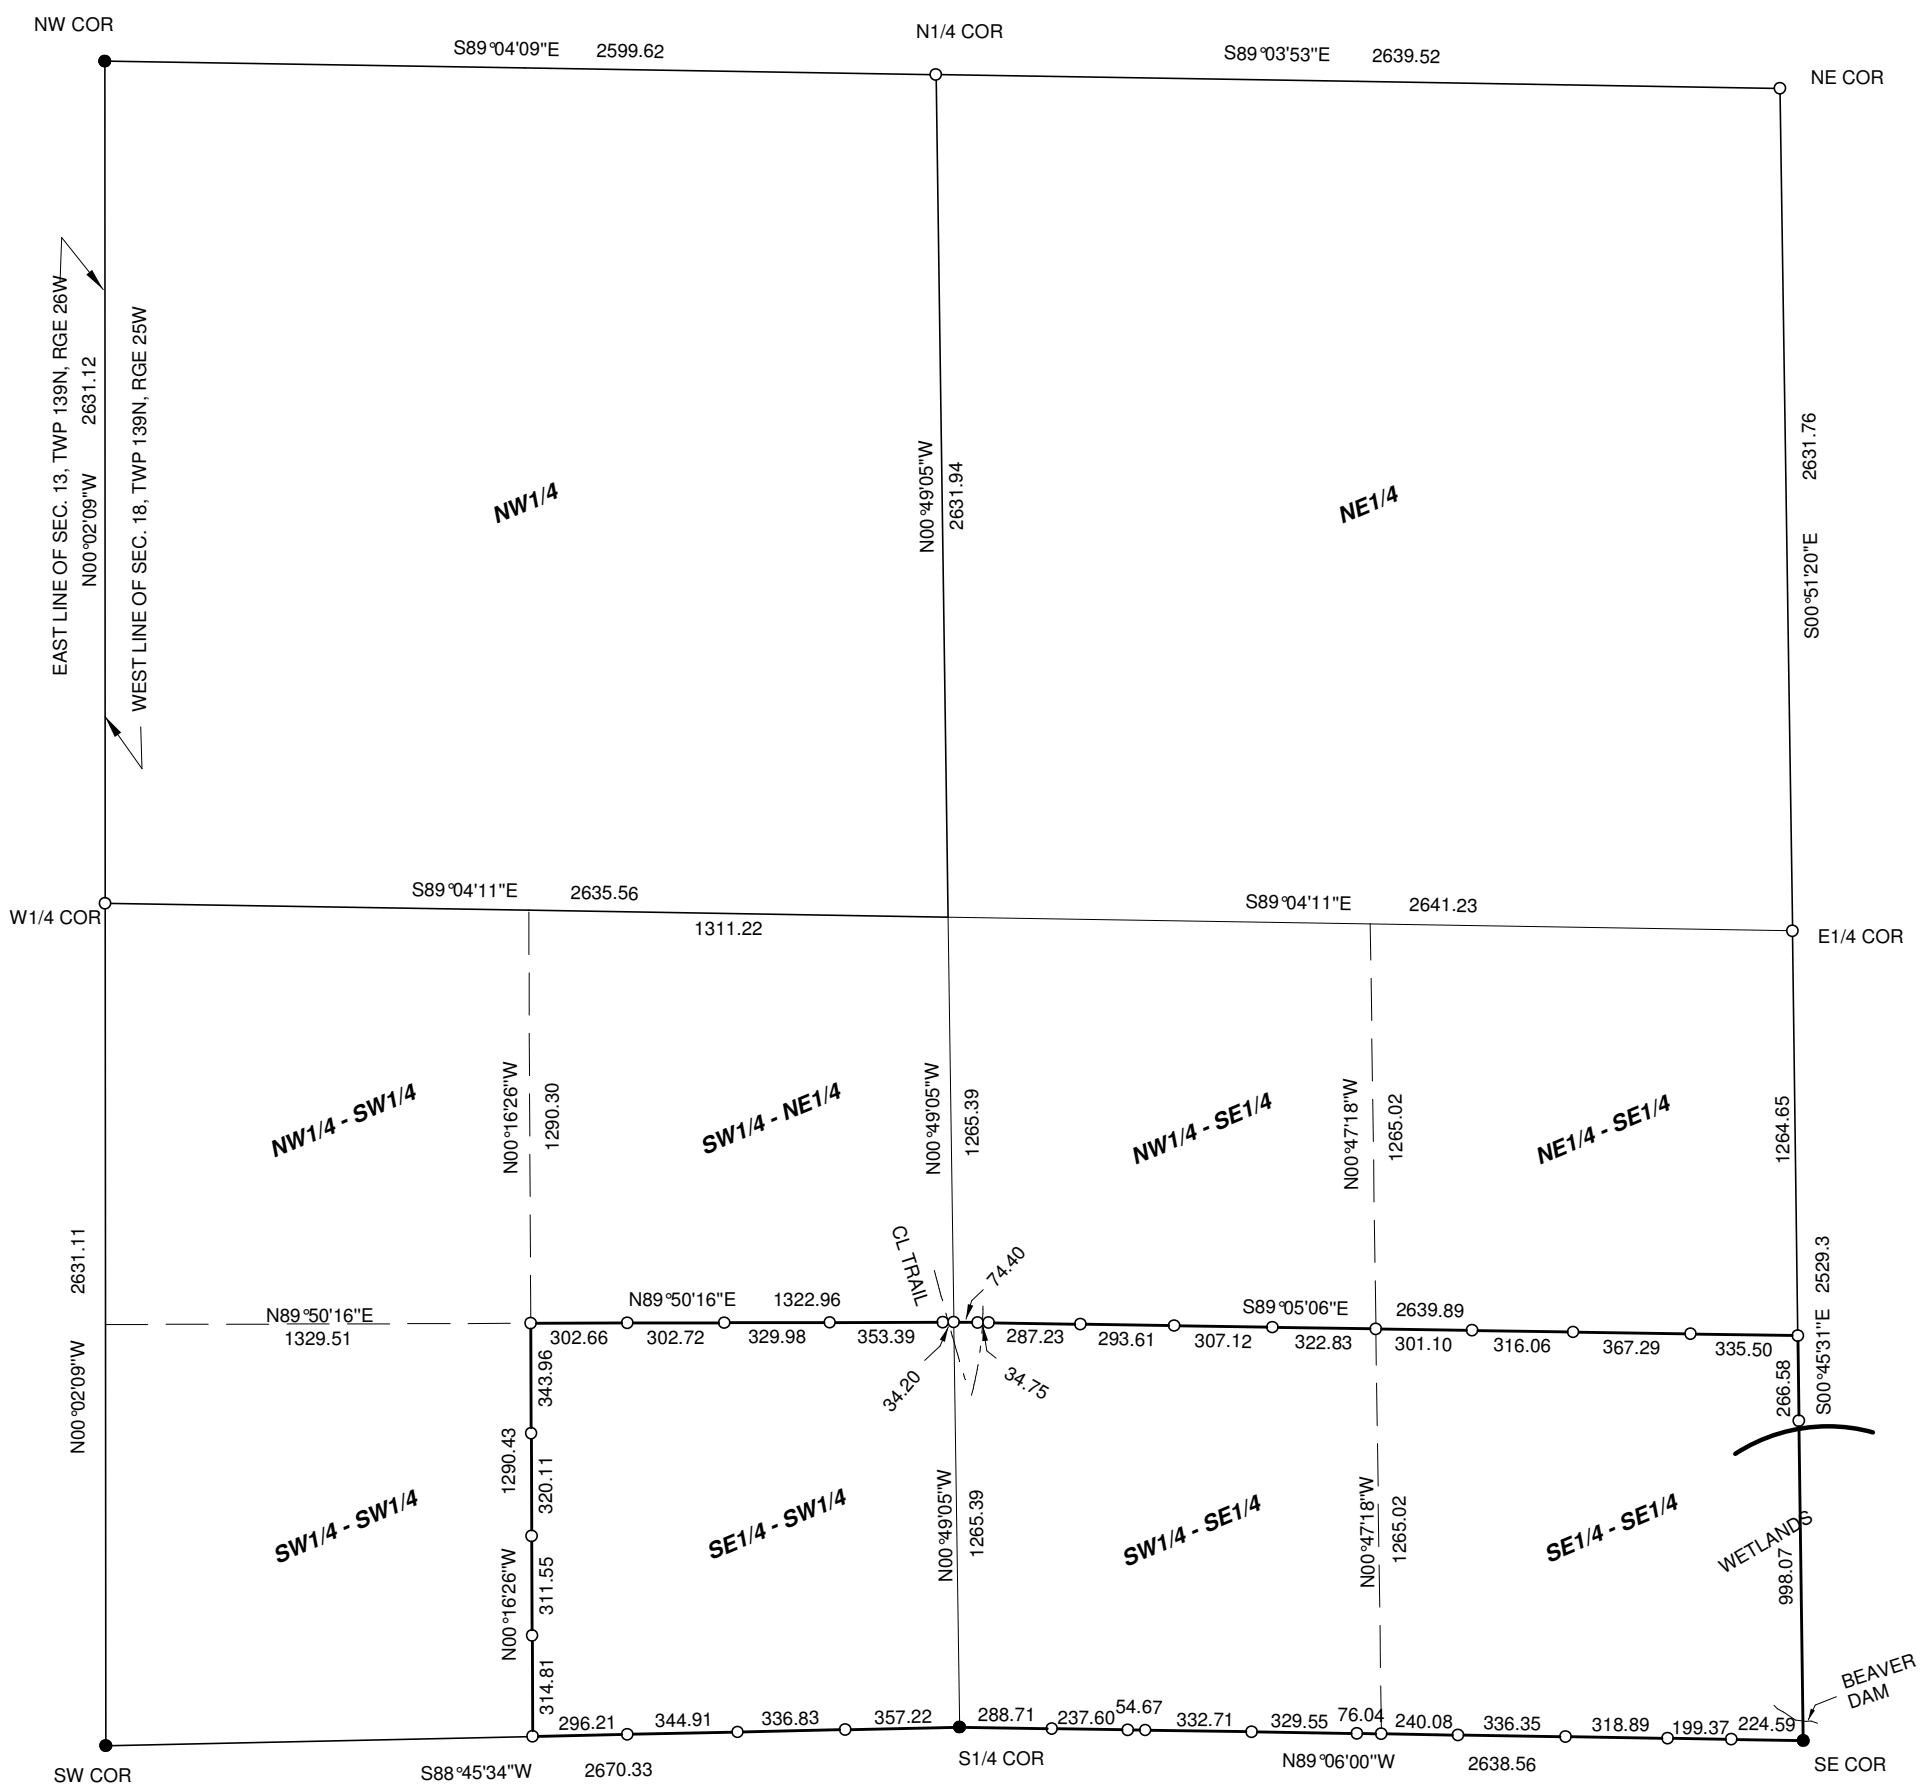

SCALE : 1 INCH = 600 FEET

0 300 600 1200

- ● FOUND IRON MONUMENT
- ○ 3/8 INCH DIA. RE-ROD WITH RLS CAP NO. 17774 ESTABLISHED

BEARING DATUM IS BASED ON THE WEST LINE OF SECTION 18 HAVING A BEARING OF N00°02'29"W.

MARVIN KOHOUT
REGISTERED LAND SURVEYOR
PO BOX 384
AITKIN, MN 56431-0384
1-218-927-5452

I HEREBY CERTIFY THAT THIS SURVEY PLAN OR REPORT WAS PREPARED BY ME OR UNDER MY DIRECT SUPERVISION AND THAT I AM A DULY REGISTERED LAND SURVEYOR UNDER THE LAWS OF THE STATE OF MINNESOTA.

_____

DATE _____ REG. NO. 17774